Alcohol and Marijuana Control Office
550 W 7th Avenue, Suite 1600
Anchorage, AK 99501
marijuana.licensing@alaska.gov
https://www.commerce.alaska.gov/web/amco
Phone: 907.269.0350

Alaska Marijuana Control Board

Form MJ-02: Premises Diagram

What is this form?

A detailed diagram of the proposed licensed premises is required for all marijuana establishment license applications, per 3 AAC 306.020(b)(8). Your diagram must show all entrances and boundaries of the premises, restricted access areas, and storage areas, and dimensions. If your proposed premises is located within a building or building complex that contains multiple businesses and/or tenants, please provide an additional page that clearly shows the location of your proposed premises within the building or building complex, along with the addresses and/or suite numbers of the other businesses and/or tenants within the building or building complex. For those applying for a limited marijuana cultivation license, the proposed area(s) for cultivation must be clearly delineated.

The second page of this form is not required. Blueprints, CAD drawings, or other clearly drawn and marked diagrams may be submitted in lieu of the second page of this form. The first page must still be completed, attached to, and submitted with any supplemental diagrams. An AMCO employee may require you to complete the second page of this form if additional documentation for your premises diagram is needed.

This form must be completed and submitted to AMCO's main office before any license application will be considered complete.

	Yes	No
I have attached blueprints, CAD drawings, or other supporting documents in addition to, or in lieu of, the second page of this form.	☑	☐

Section 1 – Establishment Information

Enter information for the business seeking to be licensed, as identified on the license application.

Licensee:	The Green Store Inc	**License Number:**	12766		
License Type:	Retail Marijuana Store				
Doing Business As:	The Green Store Connection				
Premises Address:	3655 Unit A S Old Glenn Hwy				
City:	Palmer	**State:**	AK	**ZIP:**	99645

Received by AMCO 7.5.18

The Green Store Connection

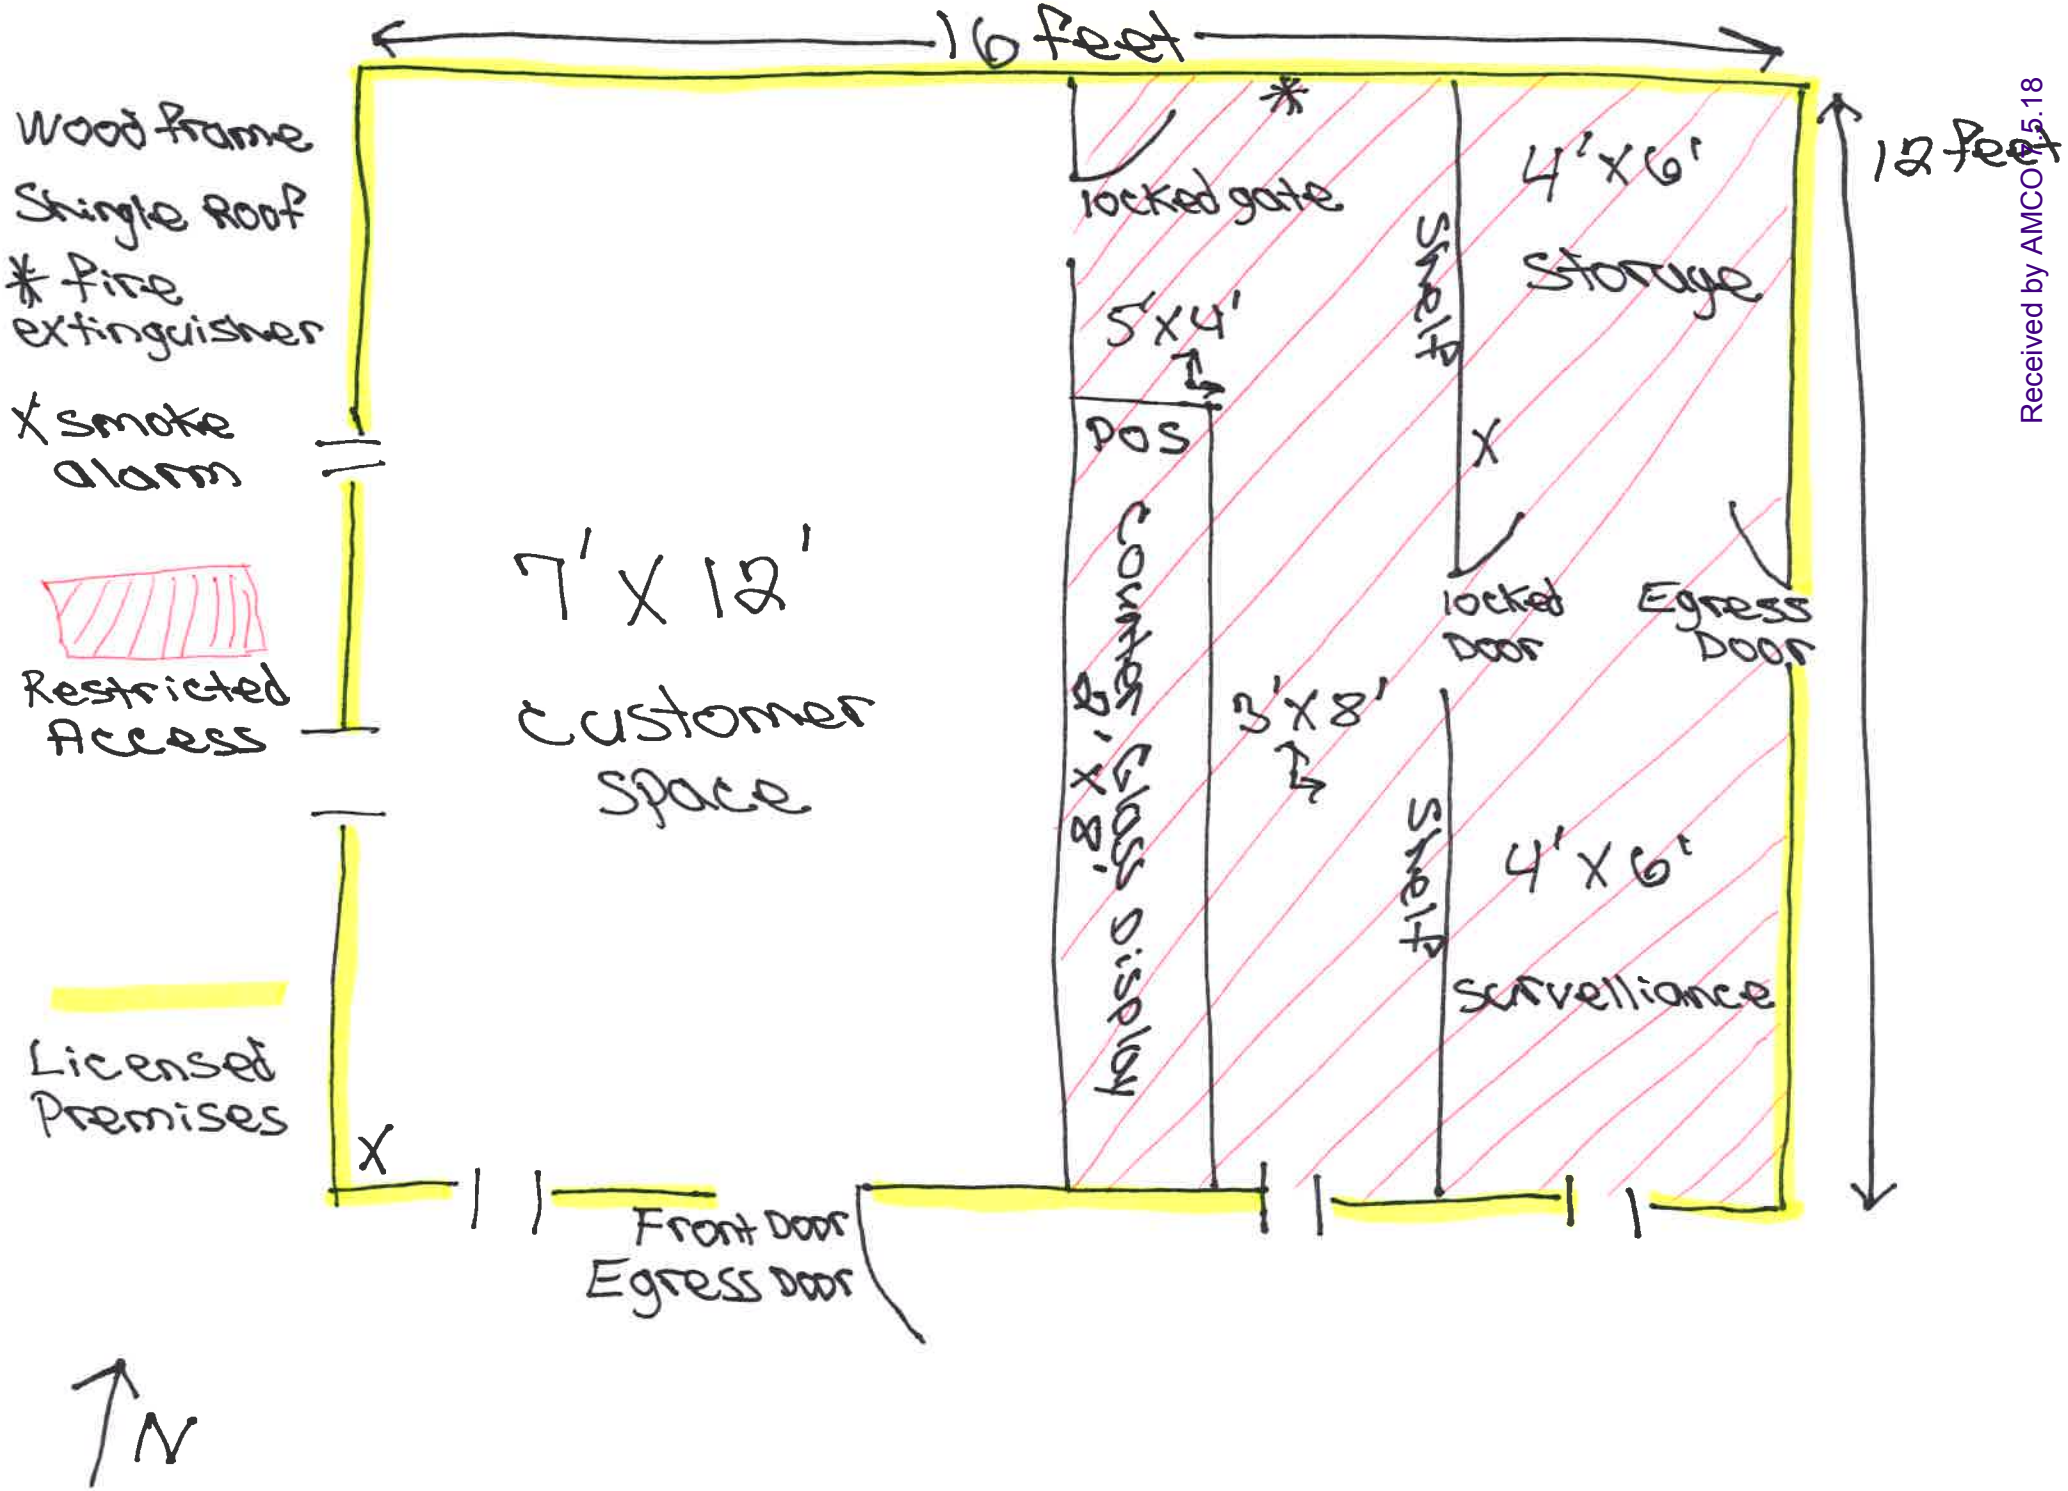

Received by AMCO 9.5.18

Number Guide

Land use within 1000' of The Green Store Connection, 3655 Unit A S Old Glenn Hwy. Palmer AK 99645

1. Residential
a. Residential/Vacant/Seasonal individuals do not live there full time
b. Residential with auto repair shop on the lot
2. Commercial - Mat-Su Valley Management
3. Vacant – old saw mill
4. J Bear Auto
5. MEA sub station
6. Vacant lots
7. Residential/Commercial with various business's over the years
8. Dons Auto Body
9. Commercial - The Green Store
10. **The Green Store Connection**
11. Commercial - Jenny's Coffee House
12. MTA sub station
13. Commercial - Pay Dirt Rental

Received by AMCO 6.29.18

This map is solely for informational purposes only. The Borough makes no express or implied warranties with respect to the character, function, or capabilities of the map or the suitability of the map for any particular purpose beyond those originally intended by the Borough. For information regarding the full disclaimer and policies related to acceptable uses of this map, please contact the Matanuska-Susitna Borough GIS Division at 907-861-7801.

1 inch = 350 feet

0 350 700 Feet

MSB Development Services
September 8, 2017

Received by AMCO 6.23.18