Alcohol and Marijuana Control Office
550 W 7th Avenue, Suite 1600
Anchorage, AK 99501
marijuana.licensing@alaska.gov
https://www.commerce.alaska.gov/web/amco
Phone: 907.269.0350

Alaska Marijuana Control Board

Form MJ-02: Premises Diagram

What is this form?

A detailed diagram of the proposed licensed premises is required for all marijuana establishment license applications, per 3 AAC 306.020(b)(8). **All areas designated as the licensed premises of a single license must be contiguous.**

What must be submitted with this form?

Applicants must attach multiple diagrams to this form, including (as applicable):

- **Diagram 1:**
  a diagram showing only the licensed premises areas that will be ready to be **operational at the time of your preliminary inspection** and license issuance;

- **Diagram 2:**
  if different than Diagram 1, a diagram outlining **all areas for which the licensee has legal right of possession** (a valid lease or deed), and clearly showing those areas' relationship to the current proposed licensed premises *(details of any planned expansion areas do not need to be included; a complete copy of Form MJ-14: Licensed Premises Diagram Change must be submitted and approved before any planned expansion area may be added to the licensed premises);*

- **Diagram 3:**
  a **site plan or as-built of the entire lot**, showing all structures on the property and clearly indicating which area(s) will be part of the licensed premises;

- **Diagram 4:**
  an **aerial photo of the entire lot and surrounding lots**, showing a view of the entire property and surrounding properties, and clearly indicating which area(s) will be part of the licensed premises *(this can be obtained from sources like Google Earth)*; and

- **Diagram 5:**
  a diagram of the **entire building in which the licensed premises is located**, clearly distinguishing the licensed premises from unlicensed areas and/or premises of other licenses within the building. If your proposed licensed premises is located within a building or building complex that contains multiple business and/or tenants, please provide the addresses and/or suite numbers of the other businesses and/or tenants *(a separate diagram is not required for an establishment that is designating the entire building as a single licensed premises).*

This form, and all necessary diagrams that meet the requirements on Page 2 of this form, must be completed and submitted to AMCO's main office before any new or transfer license application will be considered complete.

Section 1 – Establishment Information

Enter information for the business seeking to be licensed, as identified on the license application.

Licensee:	Alaska Wild Coyote, Inc.	**MJ License #:**		12471	
License Type:	Marijuana Concentrate Manufacturing Facility				
Doing Business As:	AMG Concentrates				
Premises Address:	838 Bonanza Avenue				
City:	Anchorage	**State:**	Alaska	**ZIP:**	99518

AMCO Received 12/19/2018

Alaska Marijuana Control Board

Form MJ-02: Premises Diagram

Section 2 – Required Information

For your security, do not include locations of security cameras, motion detectors, panic buttons, and other security devices.

The following details must be included in all diagrams:

- ☐ License number and DBA
- ☐ Legend or key
- ☐ Color coding
- ☐ Dimensions
- ☐ Labels
- ☐ True north arrow

The following additional details must be included in Diagram 1:

- ☐ Surveillance room
- ☐ Restricted access areas
- ☐ Storage areas
- ☐ Entrances, exits, and windows
- ☐ Walls, partitions, and counters
- ☐ Any other areas that must be labeled for specific license types

The following additional details must be included in Diagram 2:

- ☐ Areas of ingress and egress
- ☐ Entrances and exits
- ☐ Walls and partitions

The following additional details must be included in Diagrams 3 and 4:

- ☐ Areas of ingress and egress
- ☐ Cross streets and points of reference

The following additional details must be included in Diagram 5:

- ☐ Areas of ingress and egress
- ☐ Entrances and exits
- ☐ Walls and partitions
- ☐ Cross streets and points of reference

I declare under penalty of unsworn falsification that I have attached all necessary diagrams that meet the above requirements, and that this form, including all accompanying schedules, statements, and depictions is true, correct, and complete.

Signature of licensee

Armando R. Gonzalez

Printed name of licensee

NOTARY PUBLIC
TAMMY D. WATSON
STATE OF ALASKA
MY COMMISSION EXPIRES January 17, 2021

Notary Public in and for the State of Alaska

My commission expires: 1-17-21

Subscribed and sworn to before me this 13th day of June, 2018.

RECEIVED
JUN 15 2018
ALCOHOL MARIJUANA CONTROL OFFICE
STATE OF ALASKA

License # 12471

License # 12471

DBA : AMG Concentrates

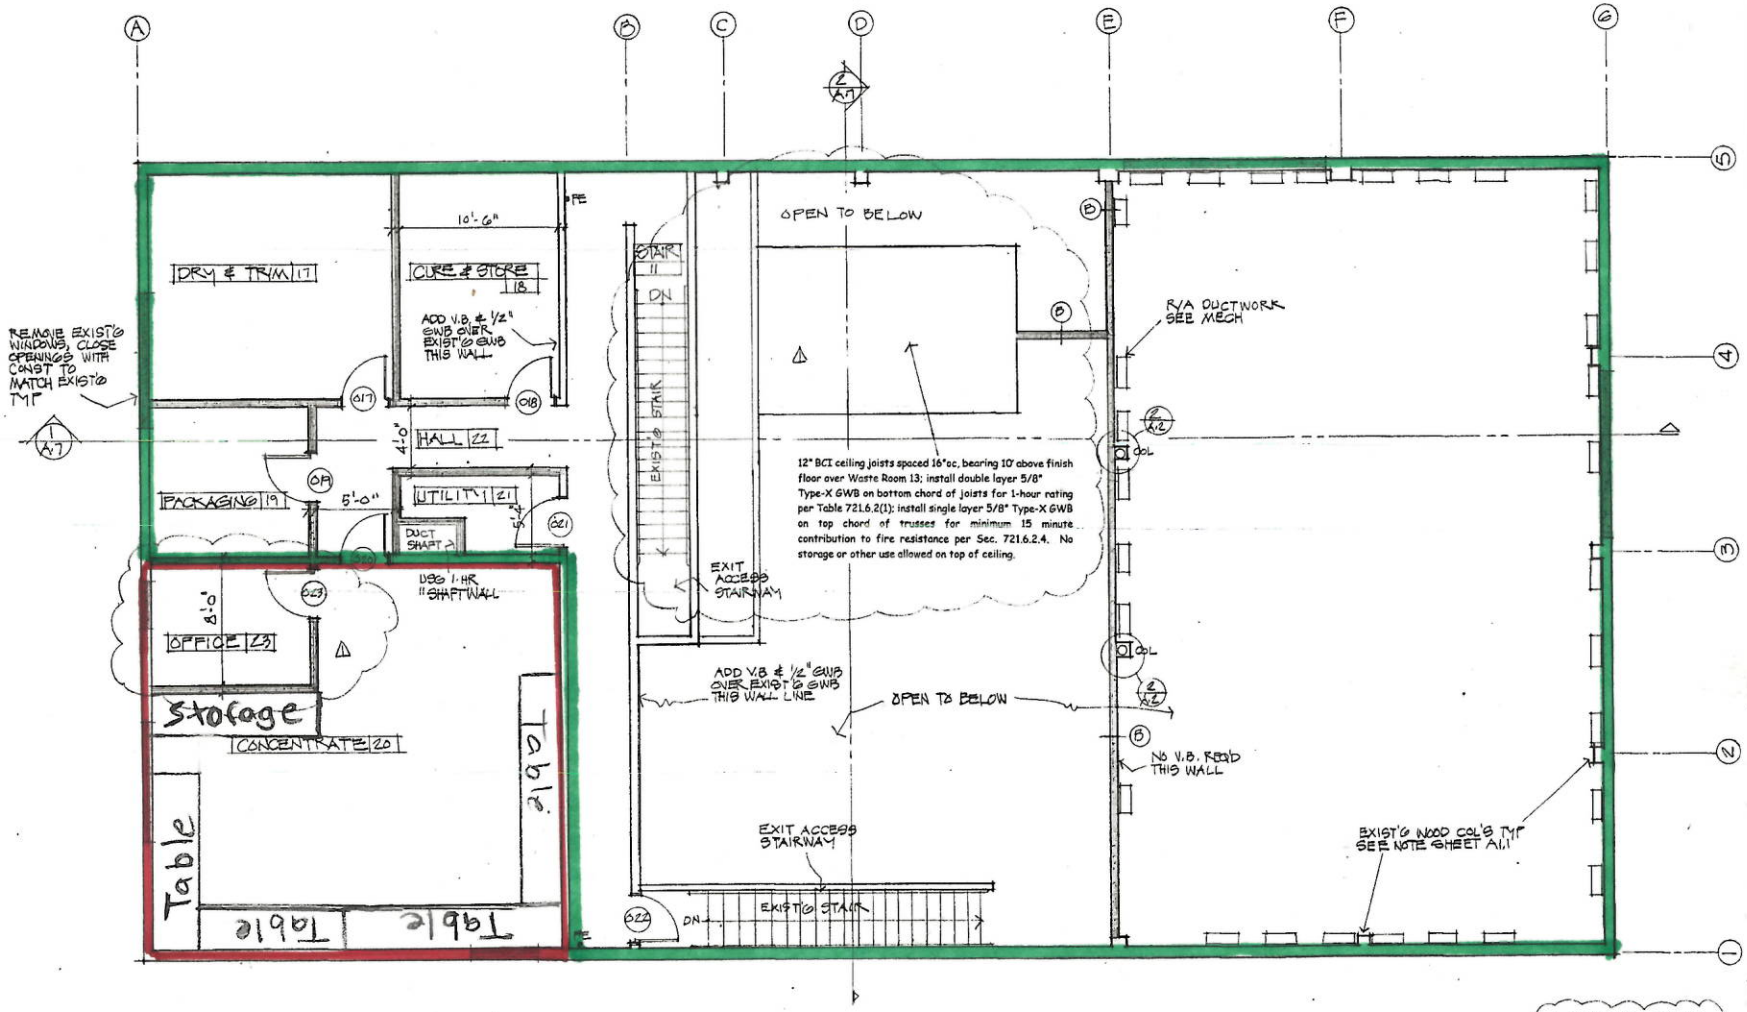

"SECOND FLOOR PLAN"

1715 SF

1/4" = 1'-0"

△ REVISED 11.26.18

AMG Grow Site Building Alterations

838 Bonanza Avenue, Anchorage

Gordon Thompson Architect

711 M STREET, SUITE 101 ANCHORAGE, ALASKA 99501 (907) 279-2554

DRAWN GORDO

CHECKED G.T.

DATE 6.25.18

JOB NO. 0127

SHEET NO. A4 OF: A7

"GALLO"

AMCO Received 12/19/2018

Green = Licensed cultivation

Red = Proposed Concentrates / Restricted Access area

"Entire room is Restricted access"

Diagram 1 + 5

Page 2

License number #12471

DBA: AMG Concentrates

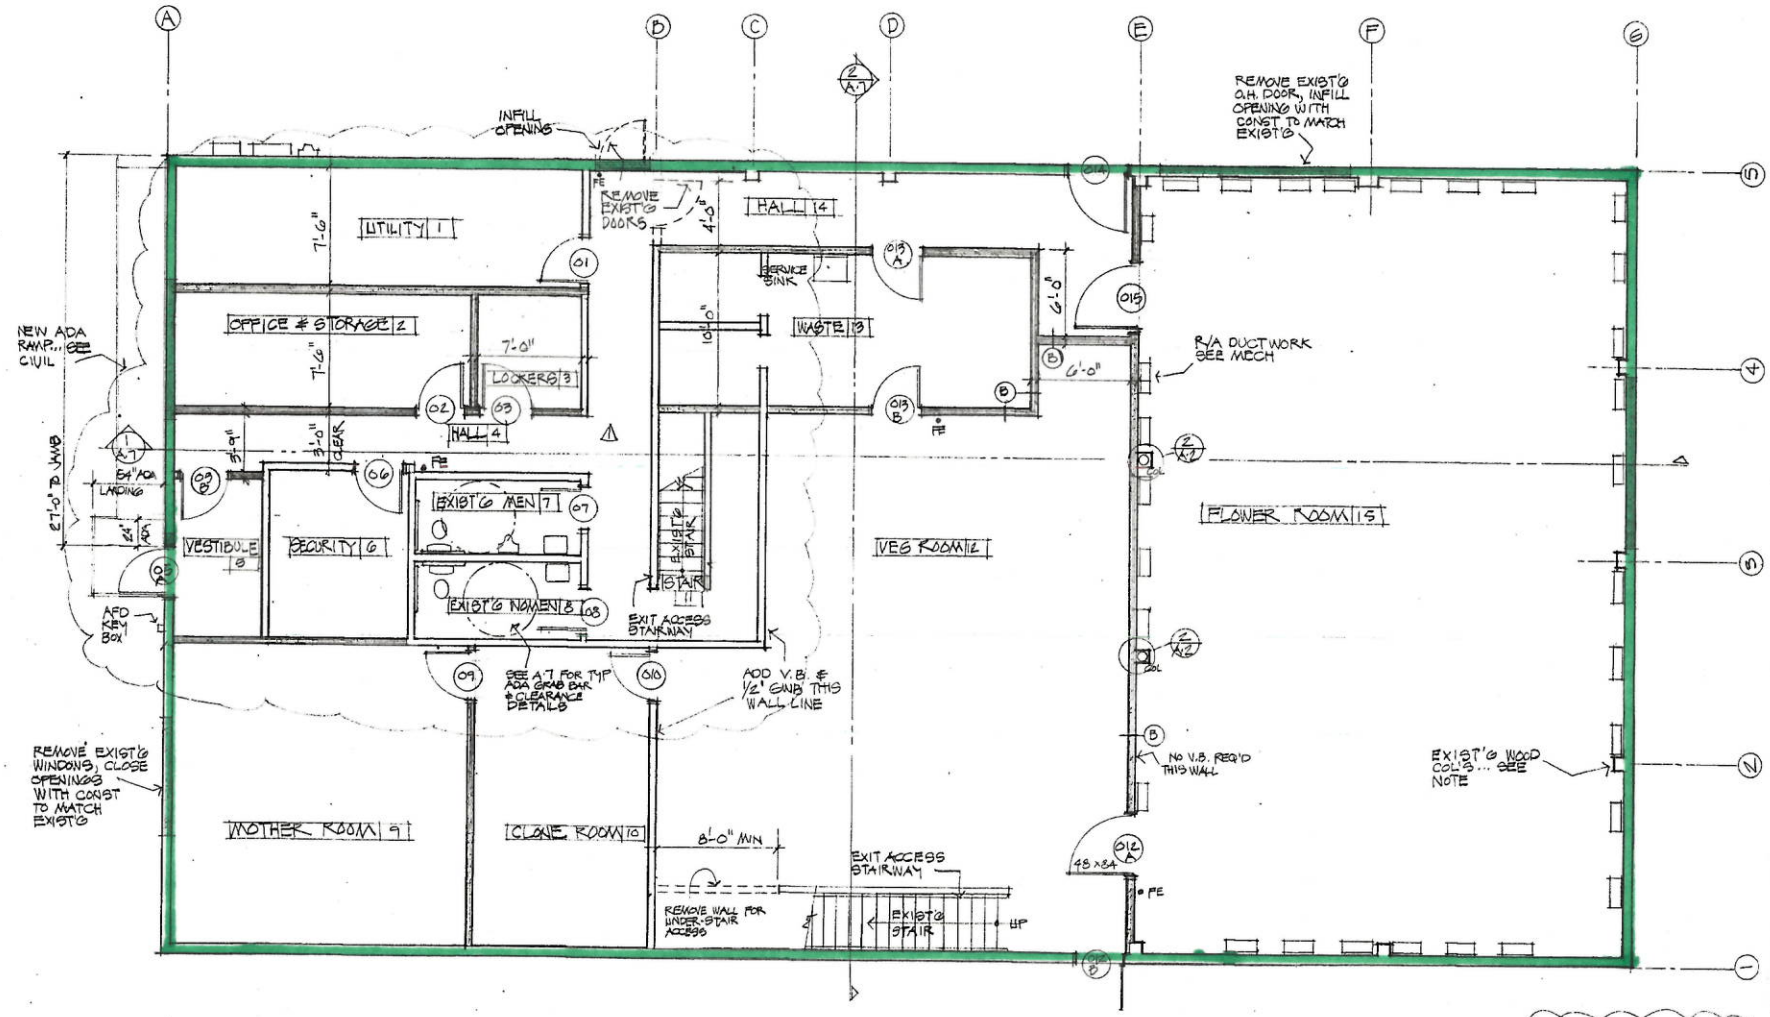

green = Cultivation

Red = Concentrates

...FIRST FLOOR PLAN...

1/4" = 1'-0"

REVISED 20 NOV '18

AMG Grow Site Building Alterations
838 Bonanza Avenue, Anchorage

Gordon Thompson Architect
711 M STREET, SUITE 101 ANCHORAGE, ALASKA 99501 (907) 279-2554

DRAWN	GORDO
CHECKED	G.T.
DATE	6.25.18
JOB NO.	0127
SHEET NO.	A-3
OF	A-7

...GALLO...

Diagram 1+5

Page 1

AMCO Received 12/19/2018

AMCO Received 12/19/2018

— = 838 Bonanza

— = License Number - 12471

DBA - AMG Concentrates

UNSUBDIVIDED

North ↑

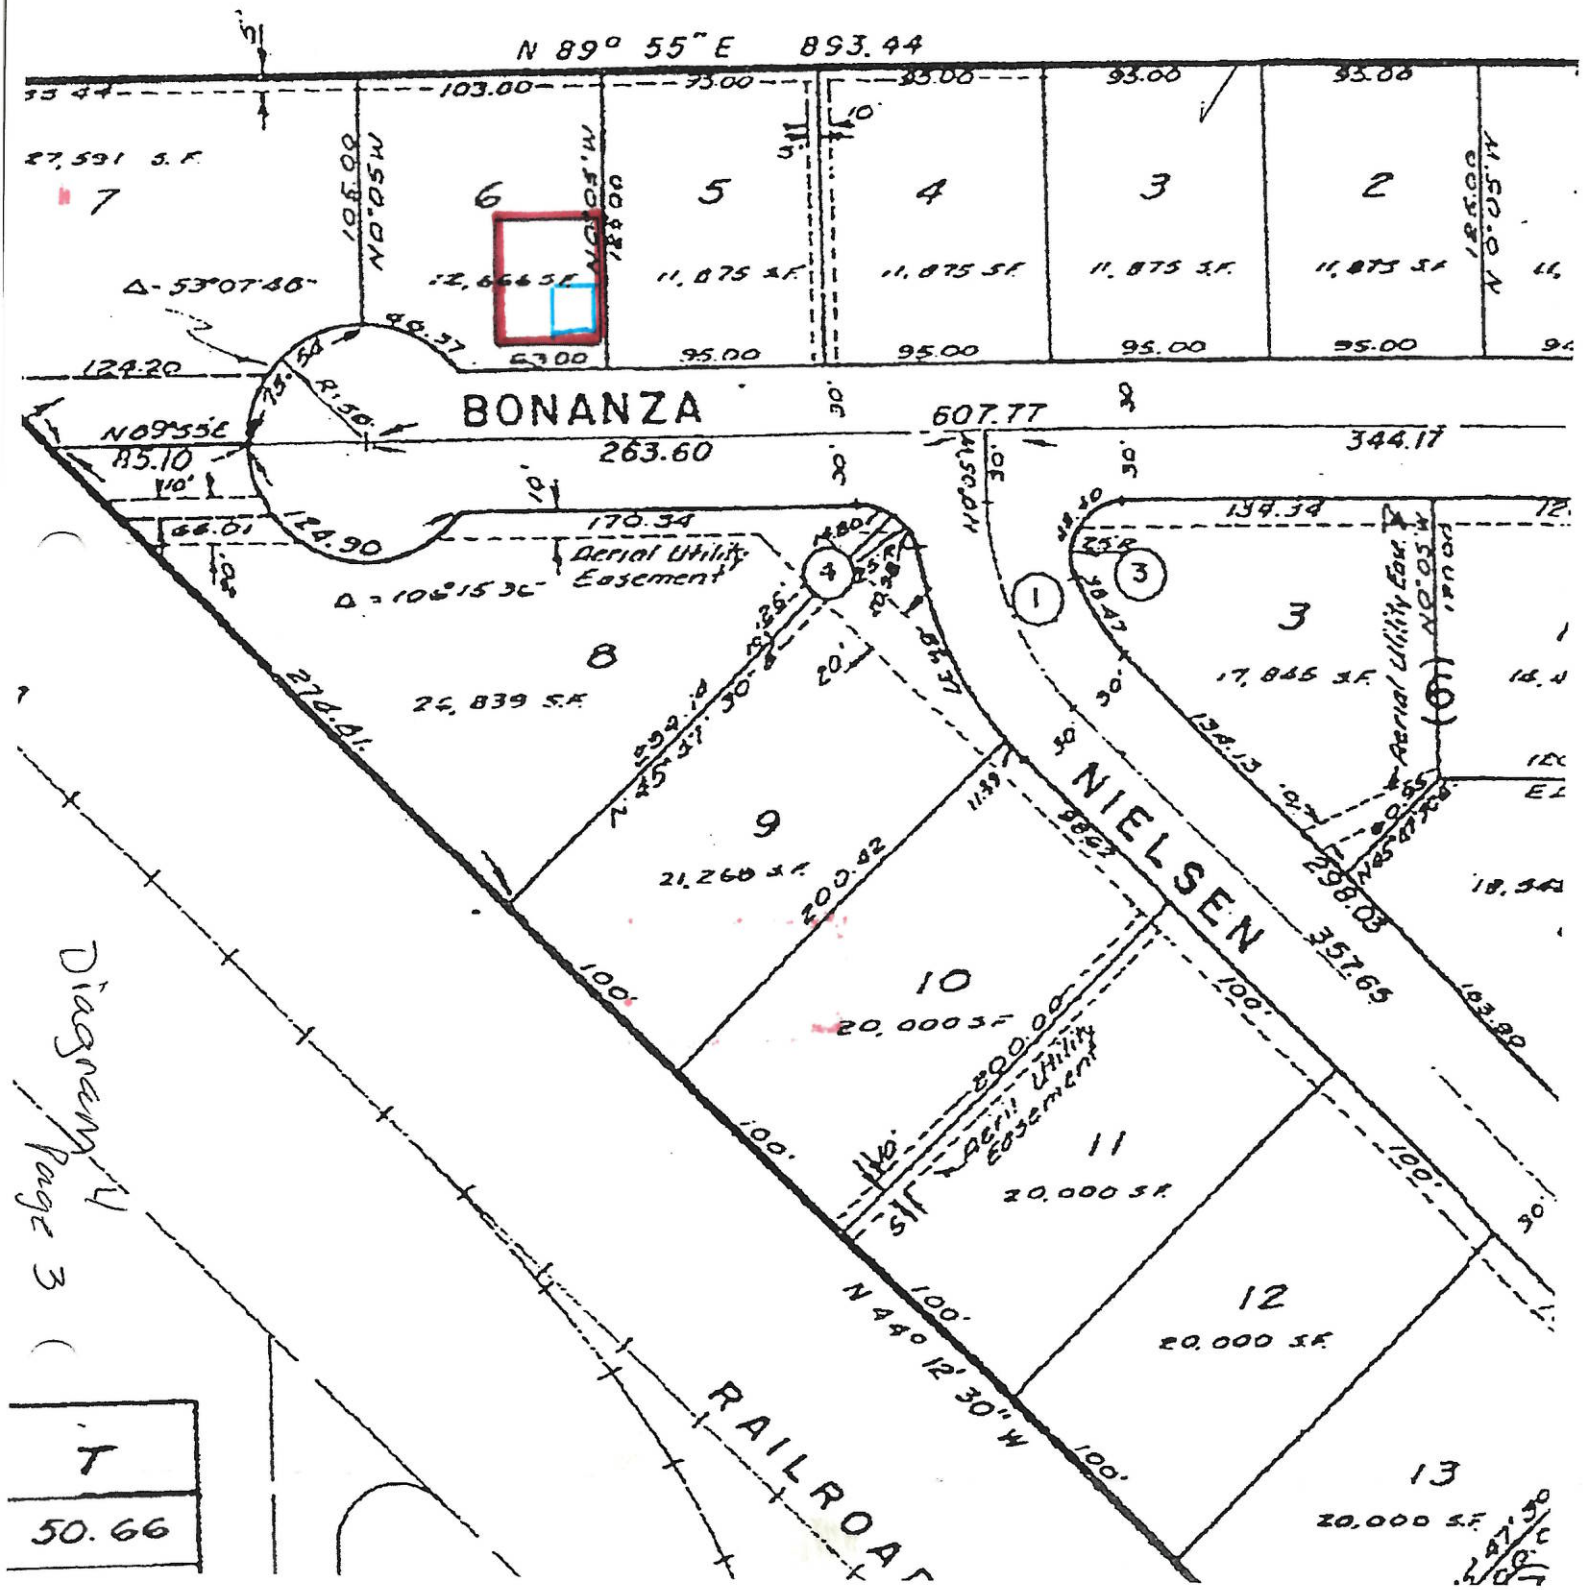

Diagram 4 Page 3

License # 12471
DBA: AMG Concentrates

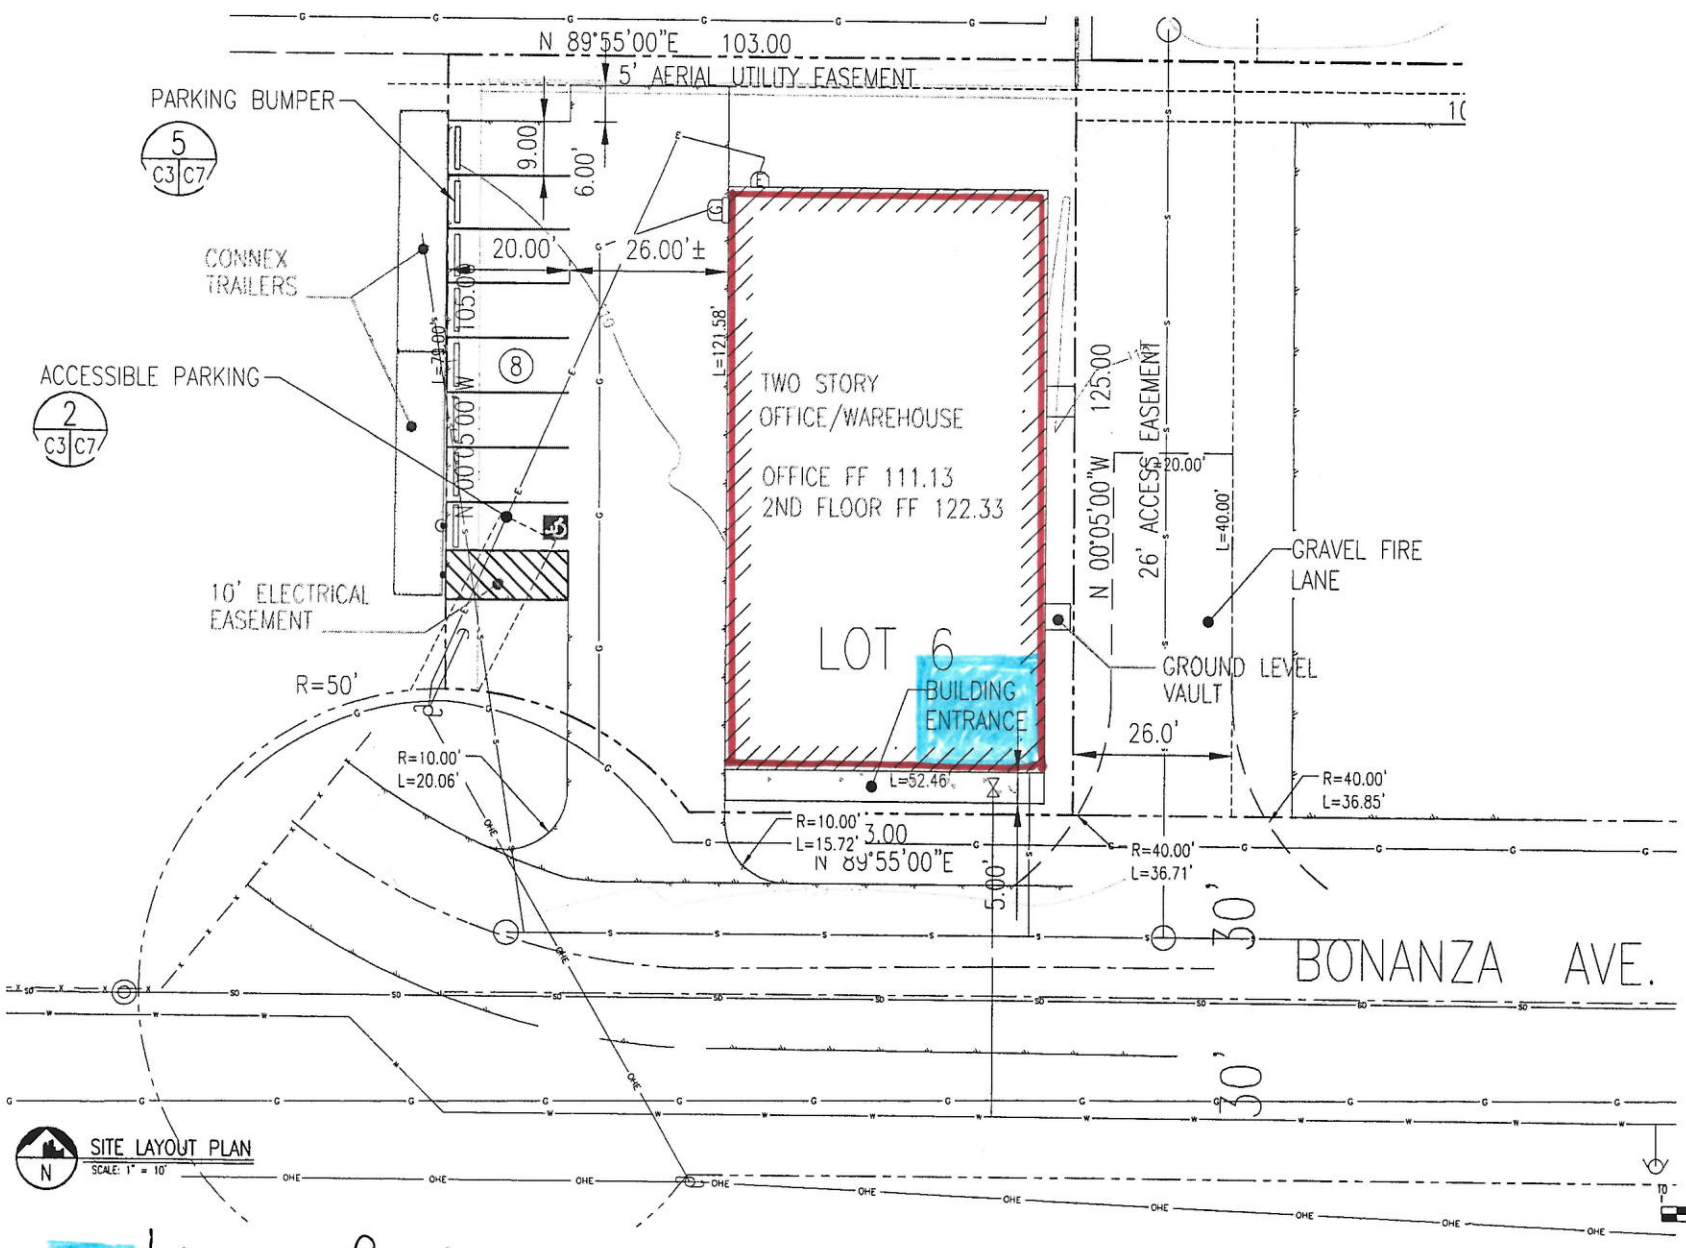

Diagram 3

05-15-2018	SITE LAYOUT REVISIONS	MAB
03-14-2018	PARKING CALCULATION REVISIONS	MAB
02-05-2018	PER MOA REVIEW COMMENTS	MAB

AMG GROW SITE
838 BONANZA AVENUE

Big City Engineers, LLC
License # 102525
P.O. Box 92946, Anchorage, Alaska 99509 907/360-0985

DRAWN: DxD
CHECKED: MAB
DATE: 12.4.2017
JOB NO.: 1009
SHEET NO.: C3
OF: 8
PERMIT SET

License Premises

838 Bonanza dr.

AMCO Received 12/19/2018

) License number - 12471
DBA - AMG Concentrates

) North ↑)

Property Information

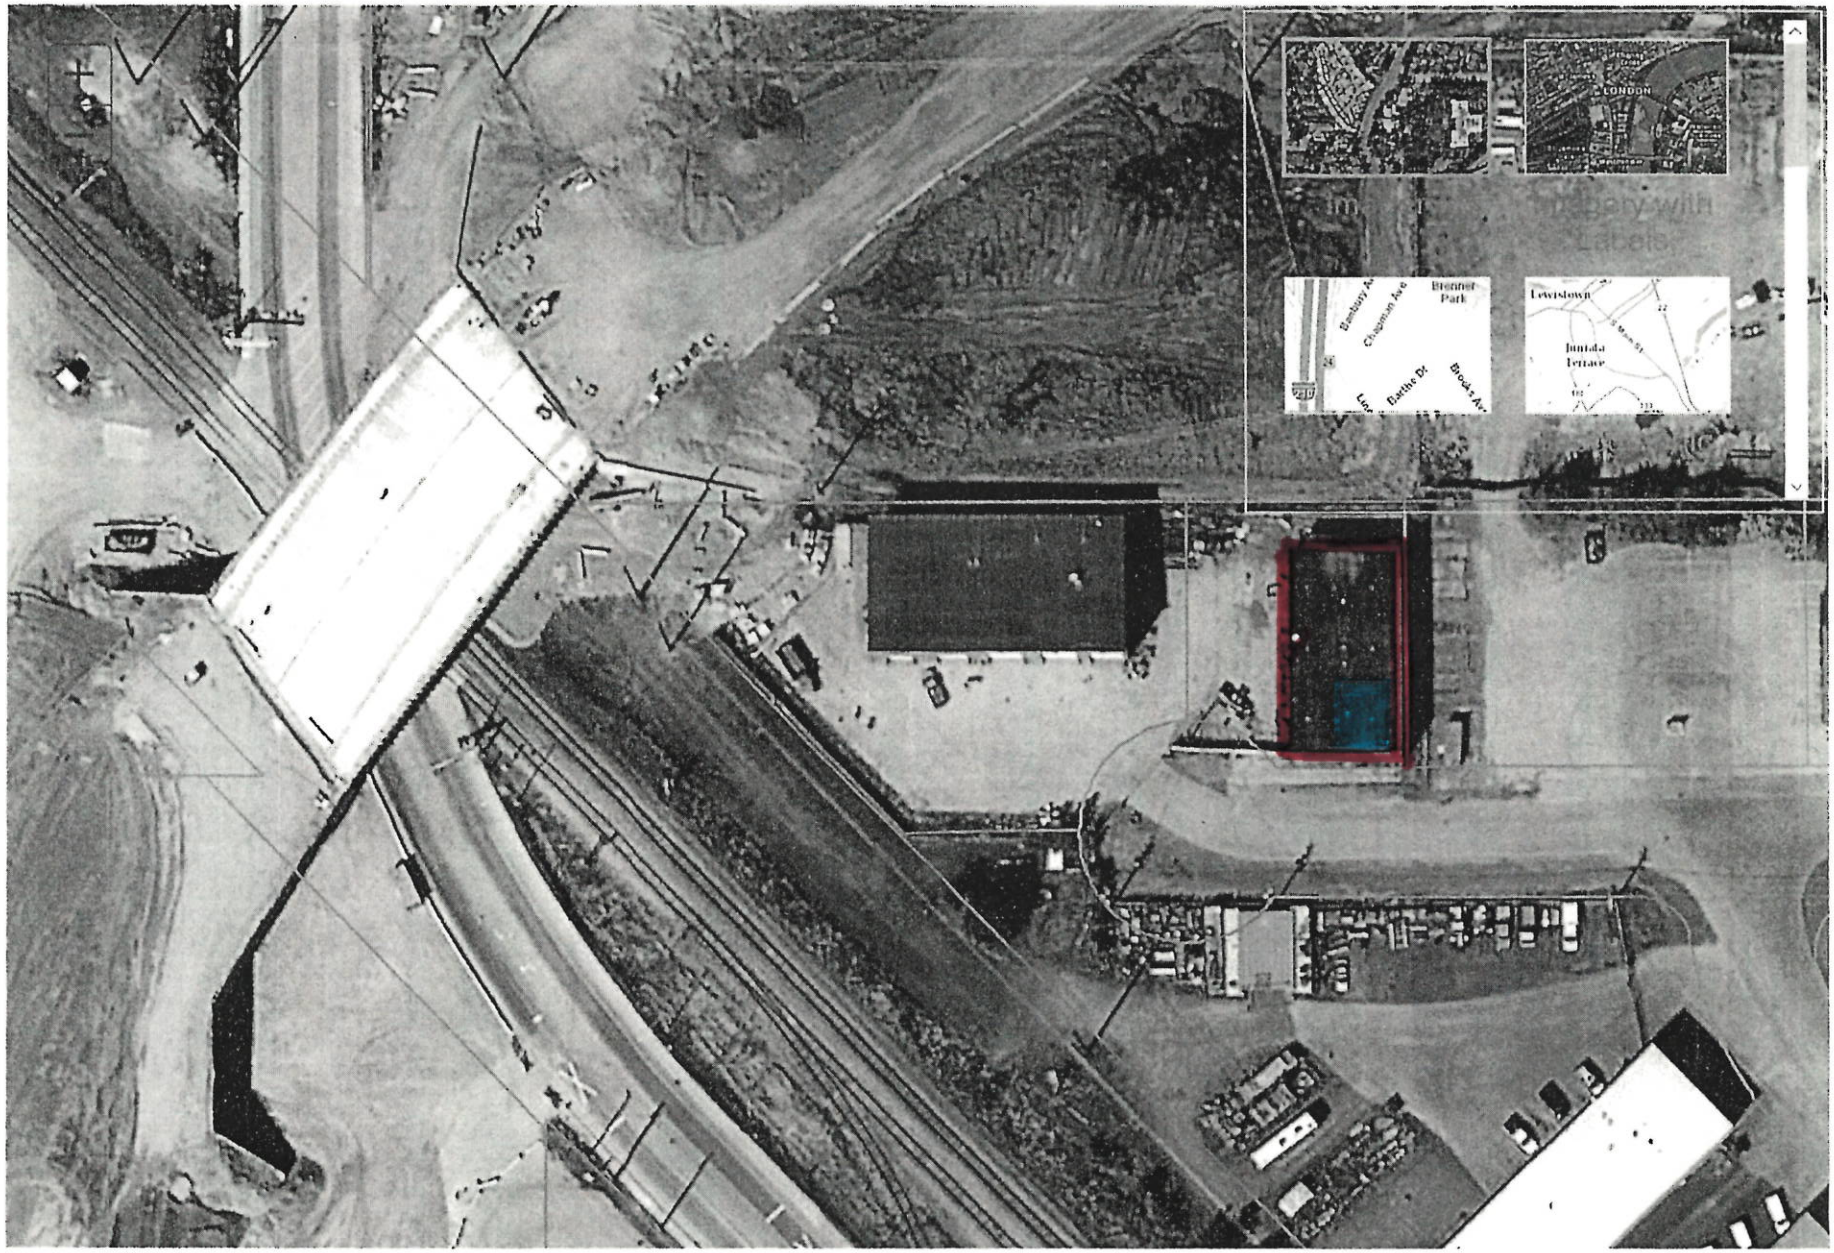

licenge Premises — 4336 Bonanza dr.

Diagram 4
page 2

AMCO Received 12/19/2018

License Number 12471 DBA AMG Concentrates

Street View

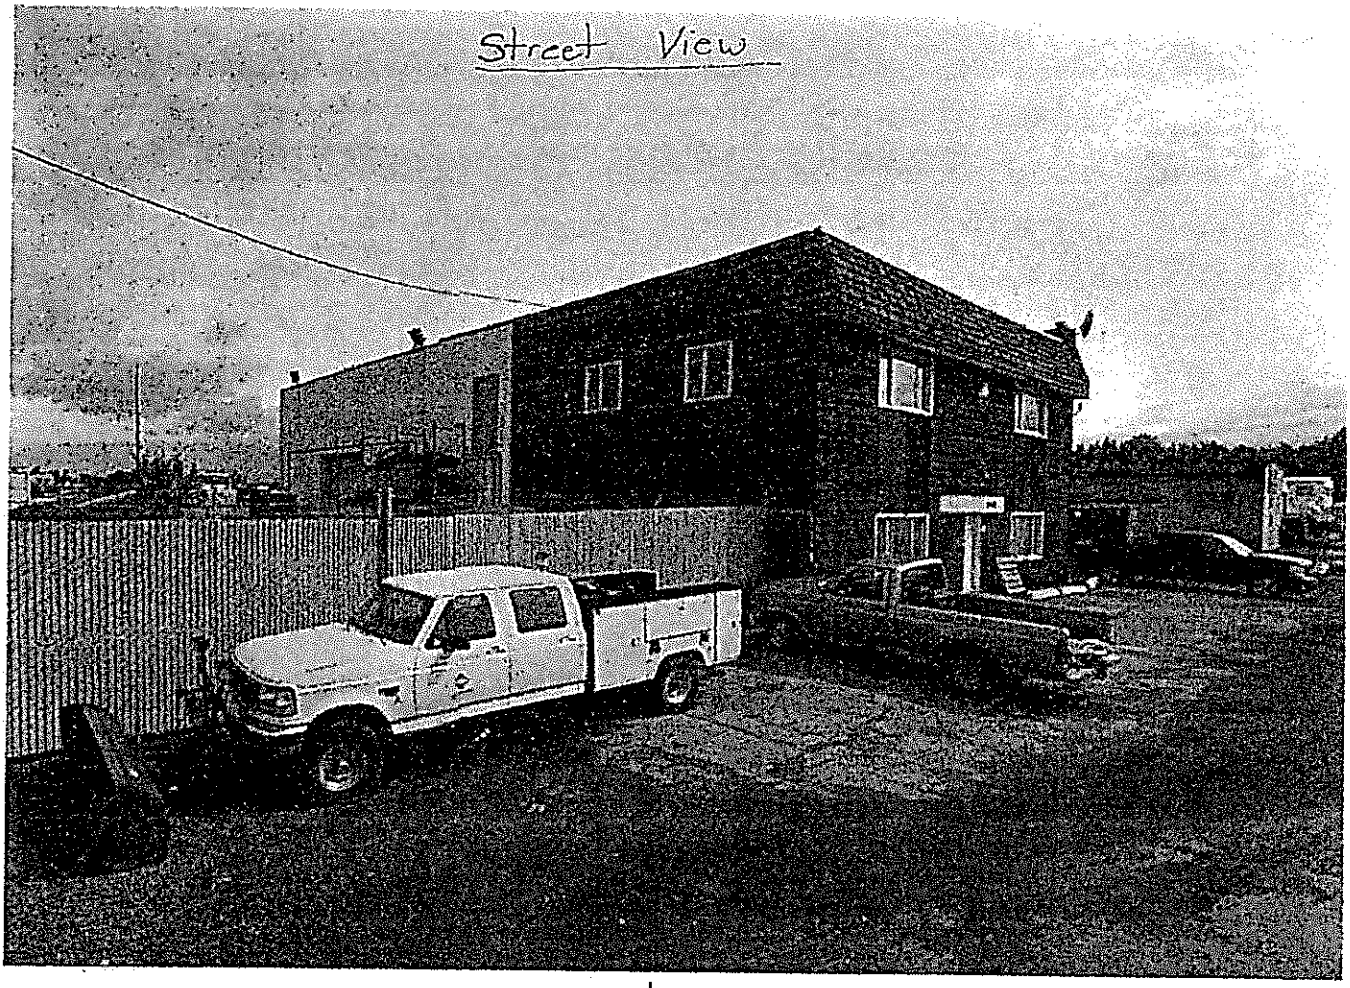

Aerial

Diagram 4
Page 1

AMCO Received 12/19/2018