Alcohol and Marijuana Control Office
550 W 7th Avenue, Suite 1600
Anchorage, AK 99501
marijuana.licensing@alaska.gov
https://www.commerce.alaska.gov/web/amco
Phone: 907.269.0350

**Alaska Marijuana Control Board**

# Form MJ-02: Premises Diagram

### What is this form?

A detailed diagram of the proposed licensed premises is required for all marijuana establishment license applications, per 3 AAC 306.020(b)(8). **All areas designated as the licensed premises of a single license must be contiguous. All diagrams must have the licensed premises area labeled, and outlined or shaded as appropriate.**

### What must be submitted with this form?

Applicants must attach multiple diagrams to this form, including (as applicable):

- **Diagram 1:**
  a diagram showing only the licensed premises areas that will be ready to be **operational at the time of your preliminary inspection** and license issuance;

- **Diagram 2:**
  if different than Diagram 1, a diagram outlining **all areas for which the licensee has legal right of possession** (a valid lease or deed), and clearly showing those areas' relationship to the current proposed licensed premises *(details of any planned expansion areas do not need to be included; a complete copy of Form MJ-14: Licensed Premises Diagram Change must be submitted and approved before any planned expansion area may be added to the licensed premises);*

- **Diagram 3:**
  a **site plan or as-built of the entire lot,** showing all structures on the property and clearly indicating which area(s) will be part of the licensed premises;

- **Diagram 4:**
  an **aerial photo of the entire lot and surrounding lots,** showing a view of the entire property and surrounding properties, and clearly indicating which area(s) will be part of the licensed premises *(this can be obtained from sources like Google Earth)*; and

- **Diagram 5:**
  a diagram of the **entire building in which the licensed premises is located,** clearly distinguishing the licensed premises from unlicensed areas and/or premises of other licenses within the building. If your proposed licensed premises is located within a building or building complex that contains multiple business and/or tenants, please provide the addresses and/or suite numbers of the other businesses and/or tenants *(a separate diagram is not required for an establishment that is designating the entire building as a single licensed premises)*.

**This form, and all necessary diagrams that meet the requirements on Page 2 of this form, must be completed and submitted to AMCO's main office before any new or transfer license application will be considered complete.**

## Section 1 – Establishment Information

Enter information for the business seeking to be licensed, as identified on the license application.

| | | | | | |
|---|---|---|---|---|---|
| **Licensee:** | Wobbly Moose, LLC | **MJ License #:** | 30782 | | |
| **License Type:** | Standard Marijuana Cultivation Facility | | | | |
| **Doing Business As:** | Wobbly Moose, LLC | | | | |
| **Premises Address:** | 1036 E. 4th Ave. | | | | |
| **City:** | Anchorage | **State:** | Alaska | **ZIP:** | 99501 |



Received by AMCO 10.15.21.

Alaska Marijuana Control Board

# Form MJ-02: Premises Diagram

## Section 2 – Required Information

**For your security, do not include locations of security cameras, motion detectors, panic buttons, and other security devices.**
*Items marked with a double asterisks (**) are only required for those retail marijuana establishments that are also applying for an onsite consumption endorsement.*

**The following details must be included in all diagrams:**

- [x] **License number and DBA**
- [x] **Legend or key**
- [x] **Color coding**
- [x] **Licensed Premises Area Labeled and Shaded, or Outlined as appropriate**
- [x] **Dimensions**
- [x] **Labels**
- [x] **True north arrow**

**The following additional details must be included in Diagram 1:**

- [x] **Surveillance room**
- [x] **Restricted access areas**
- [x] **Storage areas**
- [x] **Entrances, exits, and windows**
- [x] **Walls, partitions, and counters**
- [x] **Any other areas that must be labeled for specific license or endorsement types**
- [ ] **** Serving area(s)**
- [ ] ****Employee monitoring area(s)**
- [ ] ****Ventilation exhaust points, if applicable**

**The following additional details must be included in Diagram 2:**

- [x] **Areas of ingress and egress**
- [x] **Entrances and exits**
- [x] **Walls and partitions**

**The following additional details must be included in Diagrams 3 and 4:**

- [x] **Areas of ingress and egress**
- [x] **Cross streets and points of reference**

**The following additional details must be included in Diagram 5:**

- [x] **Areas of ingress and egress**
- [x] **Entrances and exits**
- [x] **Walls and partitions**
- [x] **Cross streets and points of reference**

I declare under penalty of unsworn falsification that I have attached all necessary diagrams that meet the above requirements, and that this form, including all accompanying schedules, statements, and depictions is true, correct, and complete.

Signature of licensee

Stanley Marshall

Printed name of licensee

SARAH DONAHUE
Notary Public, State of Alaska
Commission # 180101054
My Commission Expires
January 1, 2022

Notary Public in and for the State of Alaska

My commission expires: 1/1/2022

Subscribed and sworn to before me this 13th day of October, 2021.



Received by AMCO 10.15.21.

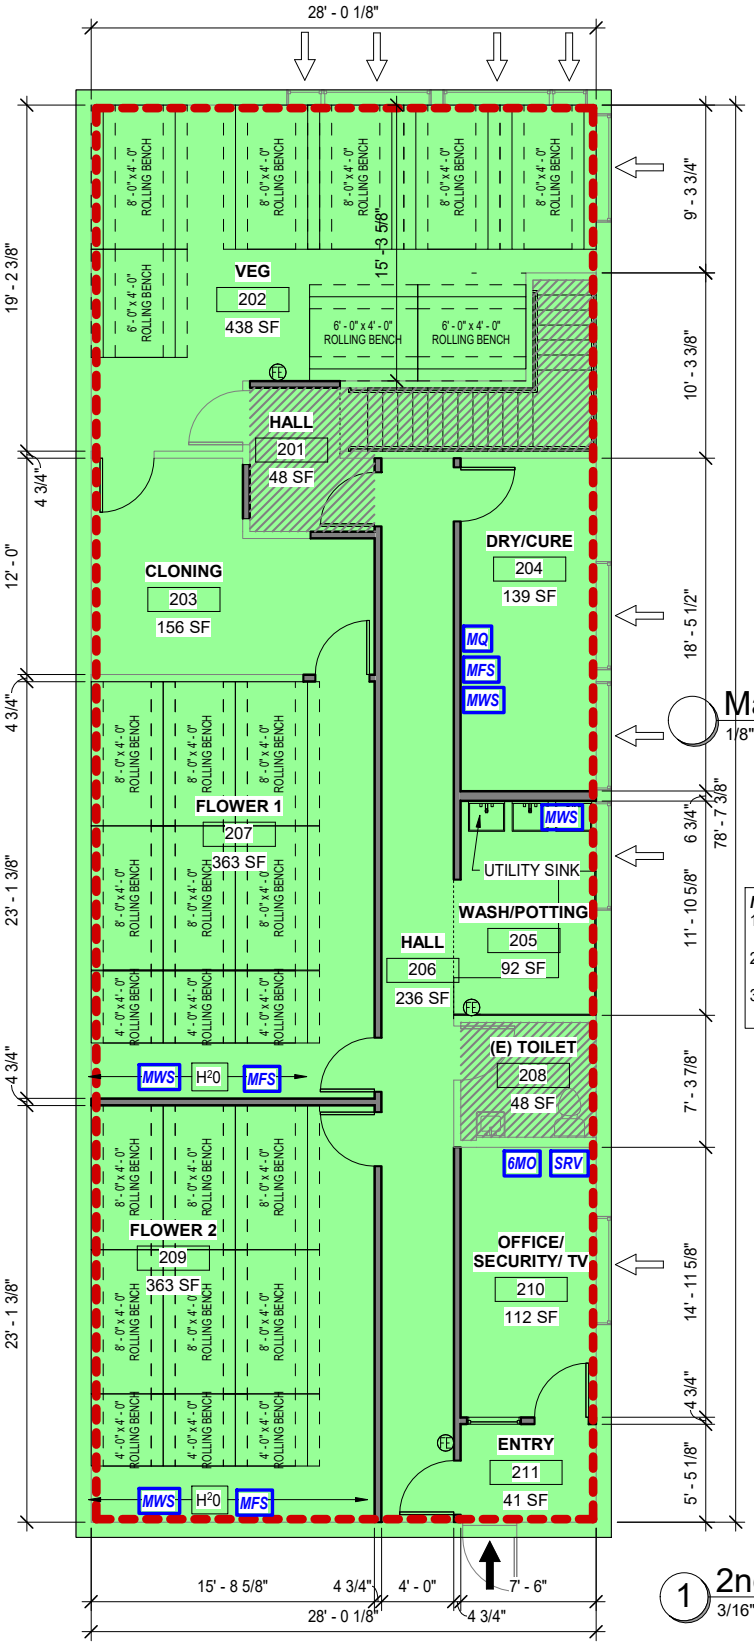


## LEGEND

- PROJECT EXTERIOR DOOR
- PROJECT EXTERIOR WINDOW
- PROJECT 2ND FLOOR ACCESS
- BUILDING AREA NOT IN PROJECT
- UNRESTRICTED ACCESS
- CULTIVATION LICENSED PREMISES
- RESTRICTED ACCESS
- MPS — MARIJUANA PRODUCT STORAGE
- MFS — MARIJUANA FLOWER/TRIM STORAGE
- MWS — MARIJUANA WASTE
- MQ — MARIJUANA QUARANTINE
- SRV — SURVEILLANCE
- 6MO — 6 MONTH RECORD STORAGE

## Marijuana Premises Plan Legend - Cultivation

1/8" = 1'-0"

***NOTES:***

1. 6 MO. RECORDS STORAGE IS IN 2ND FLOOR OFFICE.
2. SERVER IS LOCATED IN 2ND FLOOR OFFICE.
3. MARIJUANA WASTE IS LOCATED IN 2ND FLOOR OFFICE.

## 1 2nd Floor Plan - Premises Diagrams 1, 2, & 5

3/16" = 1'-0"

| | |
|---|---|
| LICENSEE: | **JIM AKERS/STANLEY MARSHALL** |
| DOING BUSINESS AS: | **WOBBLY MOOSE LLC** |
| PREMISES ADDRESS: | **1036 EAST 4TH AVENUE** |
| CITY: | **ANCHORAGE** |
| STATE: | **ALASKA** |
| ZIP: | **99501** |

| | 1ST FLR | 2ND FLR | TOTAL |
|---|---|---|---|
| LICENSE NUMBER/TYPE: **30782 - MARIJUANA CULTIVATION** | **-0- SF** | **2,385 SF** | **2,385 SF** |
| | | | |
| | | TOTAL: | **2,385 SF** |

DRAWINGS AT 8.5x11 ARE 1/2 SCALE INDICATED

COPYRIGHT 2019 FAULKENBERRY & ASSOC, INC.

FAULKENBERRY & ASSOCIATES, INC.
ARCHITECTS
P.O. Box 230083 - Anchorage, Alaska 99523-0083 - (907)522-9193

**Wobbly Moose**
**Cultivation and Retail Facility**
Lot 2 Block 27C
East Addition Subdivision
1036 E. 4th Avenue
Anchorage, AK 99501

sheet name
**Marijuana Premises Plan - 2nd Floor**

Release Date **06-06-2022**

sheet number
**AP1-C**

Received by AMCO 6.8.22

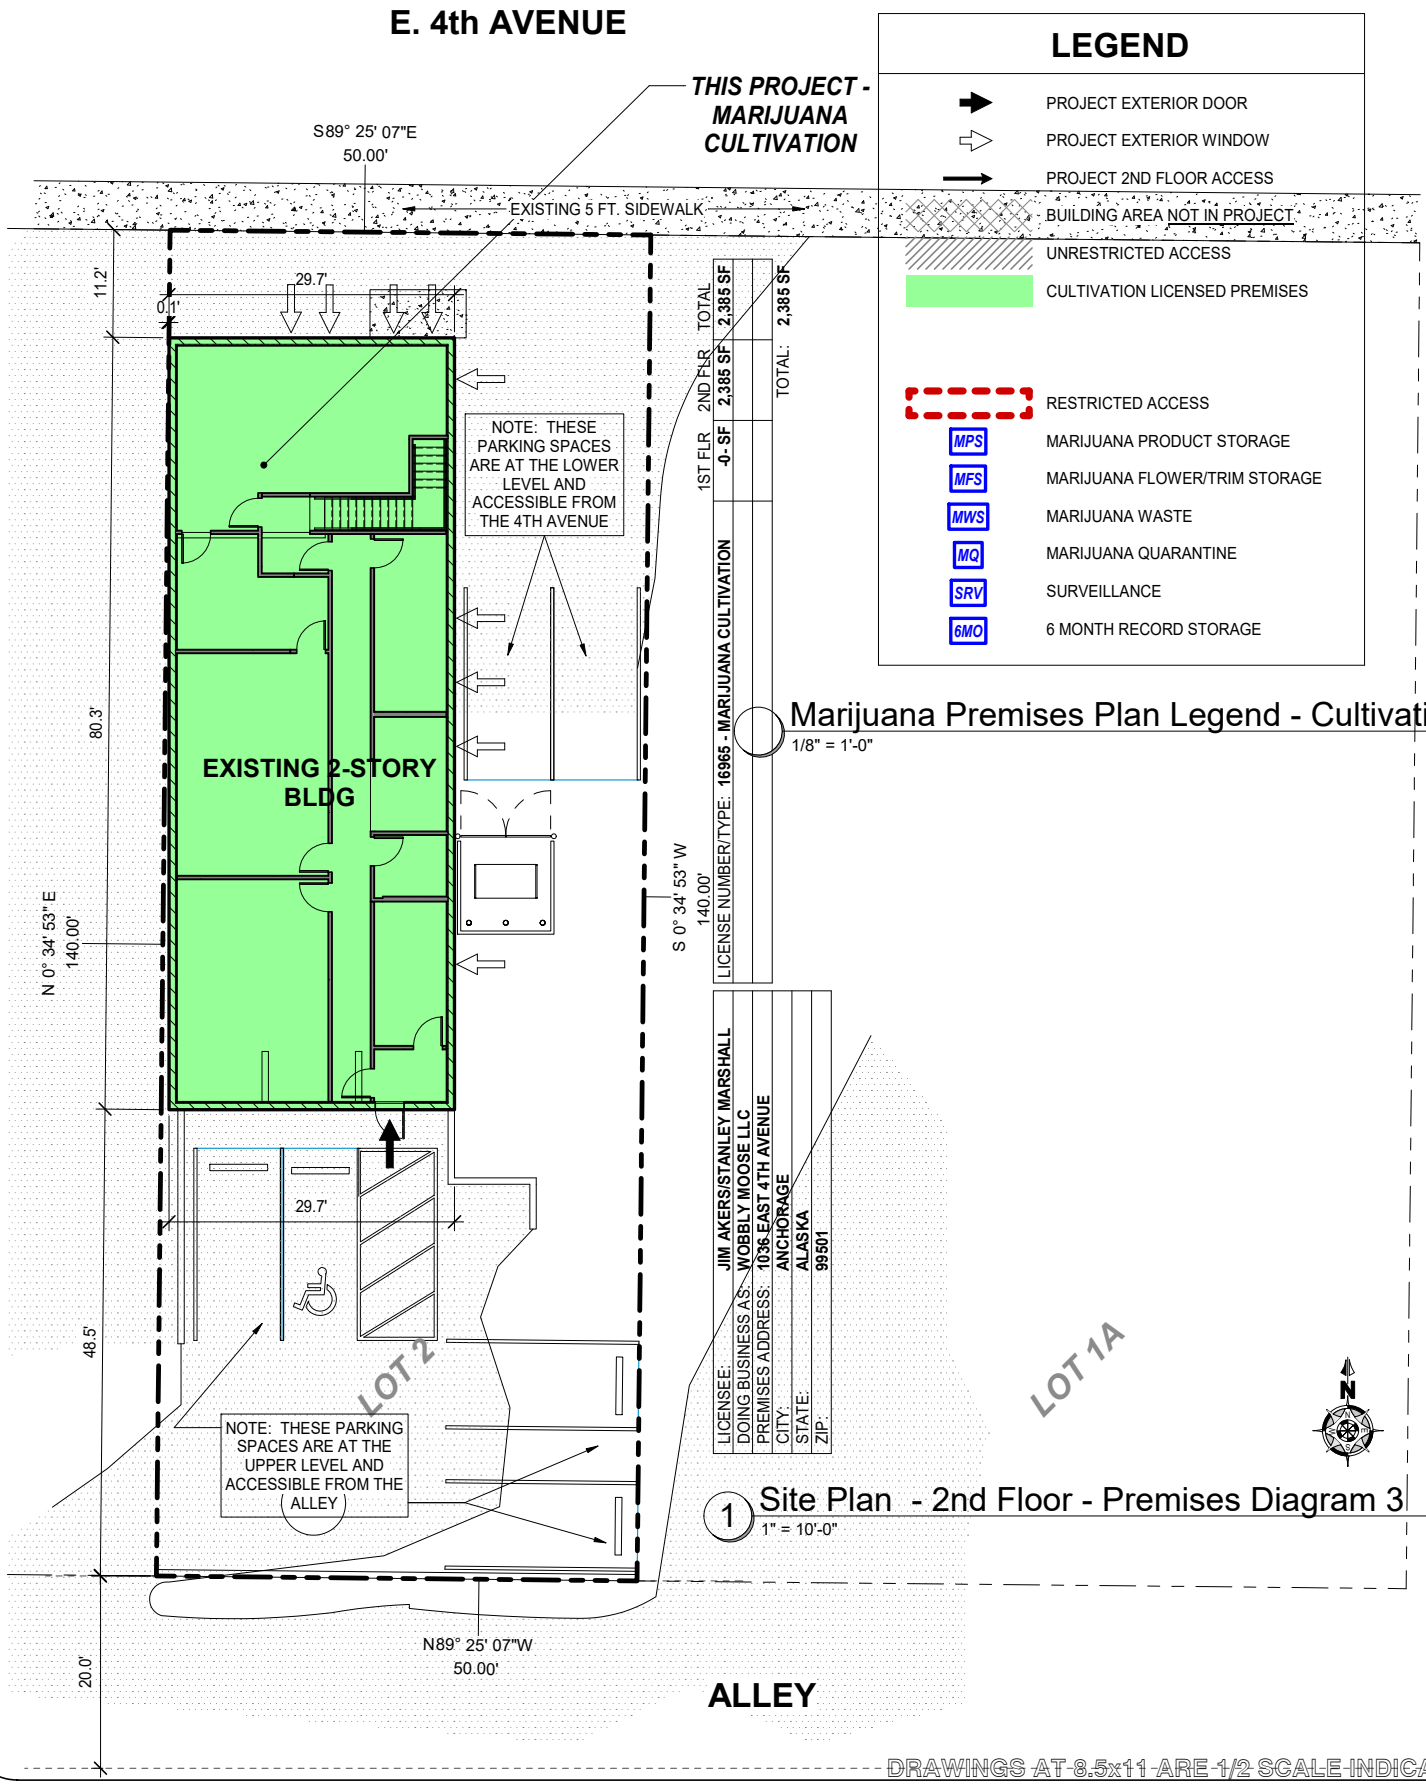


DRAWINGS AT 8.5x11 ARE 1/2 SCALE INDICATED

COPYRIGHT 2019 FAULKENBERRY & ASSOC, INC.

FAULKENBERRY & ASSOCIATES, INC.
ARCHITECTS
P.O. Box 230083 - Anchorage, Alaska 99523-0083 - (907)522-9193

**Wobbly Moose**
**Cultivation and Retail Facility**
Lot 2 Block 27C
East Addition Subdivision
1036 E. 4th Avenue
Anchorage, AK 99501

sheet name
**Marijuana Premises Plan - Site - 2nd Flr**

Release Date **06-06-2022**

sheet number
**AP2-C**

Received by AMCO 6.8.22

N

1 Site Plan - Premises - Diagram 4
1" = 50'-0"

| LEGEND |
| --- |
| PROPOSED LICENSED PREMISES |

DRAWINGS AT 8.5x11 ARE 1/2 SCALE INDICATED

COPYRIGHT 2019 FAULKENBERRY & ASSOC, INC.

FAULKENBERRY & ASSOCIATES, INC.
ARCHITECTS
P.O. Box 230083 - Anchorage, Alaska 99523-0083 - (907)522-9193

**Wobbly Moose**
**Cultivation and Retail Facility**
Lot 2 Block 27C
East Addition Subdivision
1036 E. 4th Avenue
Anchorage, AK 99501

sheet name
**Marijuana Premises Plan - Site Aerial**

Release Date **06-06-2022**

sheet number
**AP3**

Received by AMCO 6.8.22