LICENSE NUMBER: 32241

DBA: ARCTIC CANNABIS, LLC

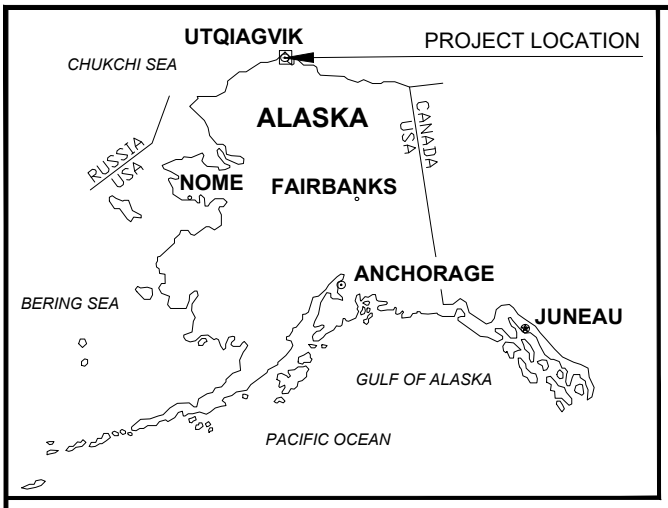

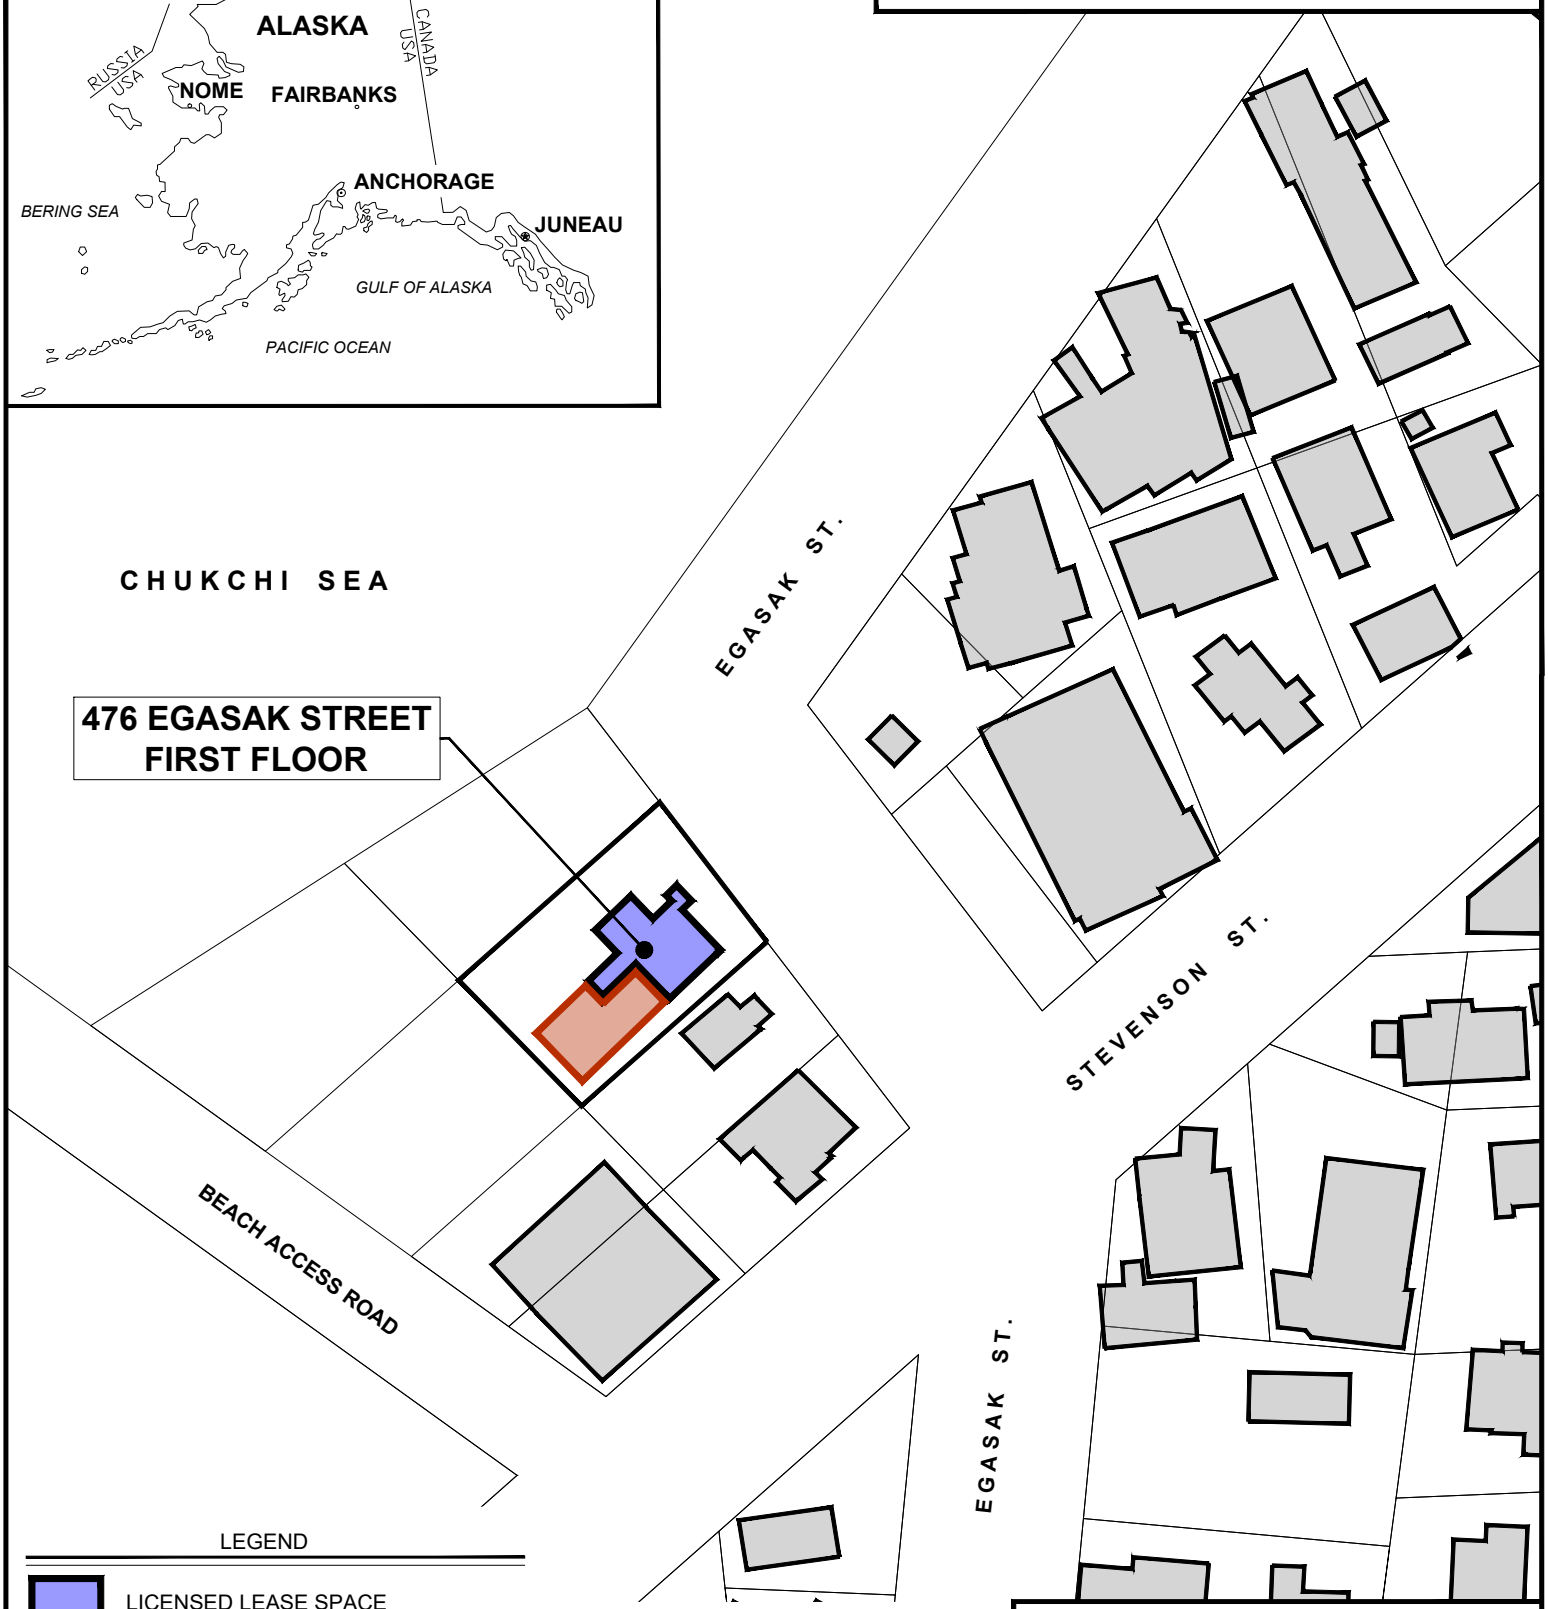

LEGEND

- LICENSED LEASE SPACE
- UNLICENSED - EMPLOYEE HOUSING
- SUBJECT PROPERTY
- ADJACENT LOTS

N

GRAPHIC SCALE
N.T.S.

TRIBN
P.O. BOX 1782
BARROW, AK 99723

ARCTIC CANNABIS, LLC
476 EGASAK STREET
BLOCK 38, LOT 3

VICINITY MAP

UTQIAGVIK, ALASKA

UTQ-001	DRAWN: MSB	**EXHIBIT A**
DATE: 2.10.2023		

LICENSE NUMBER: 32241

DBA: ARCTIC CANNABIS, LLC

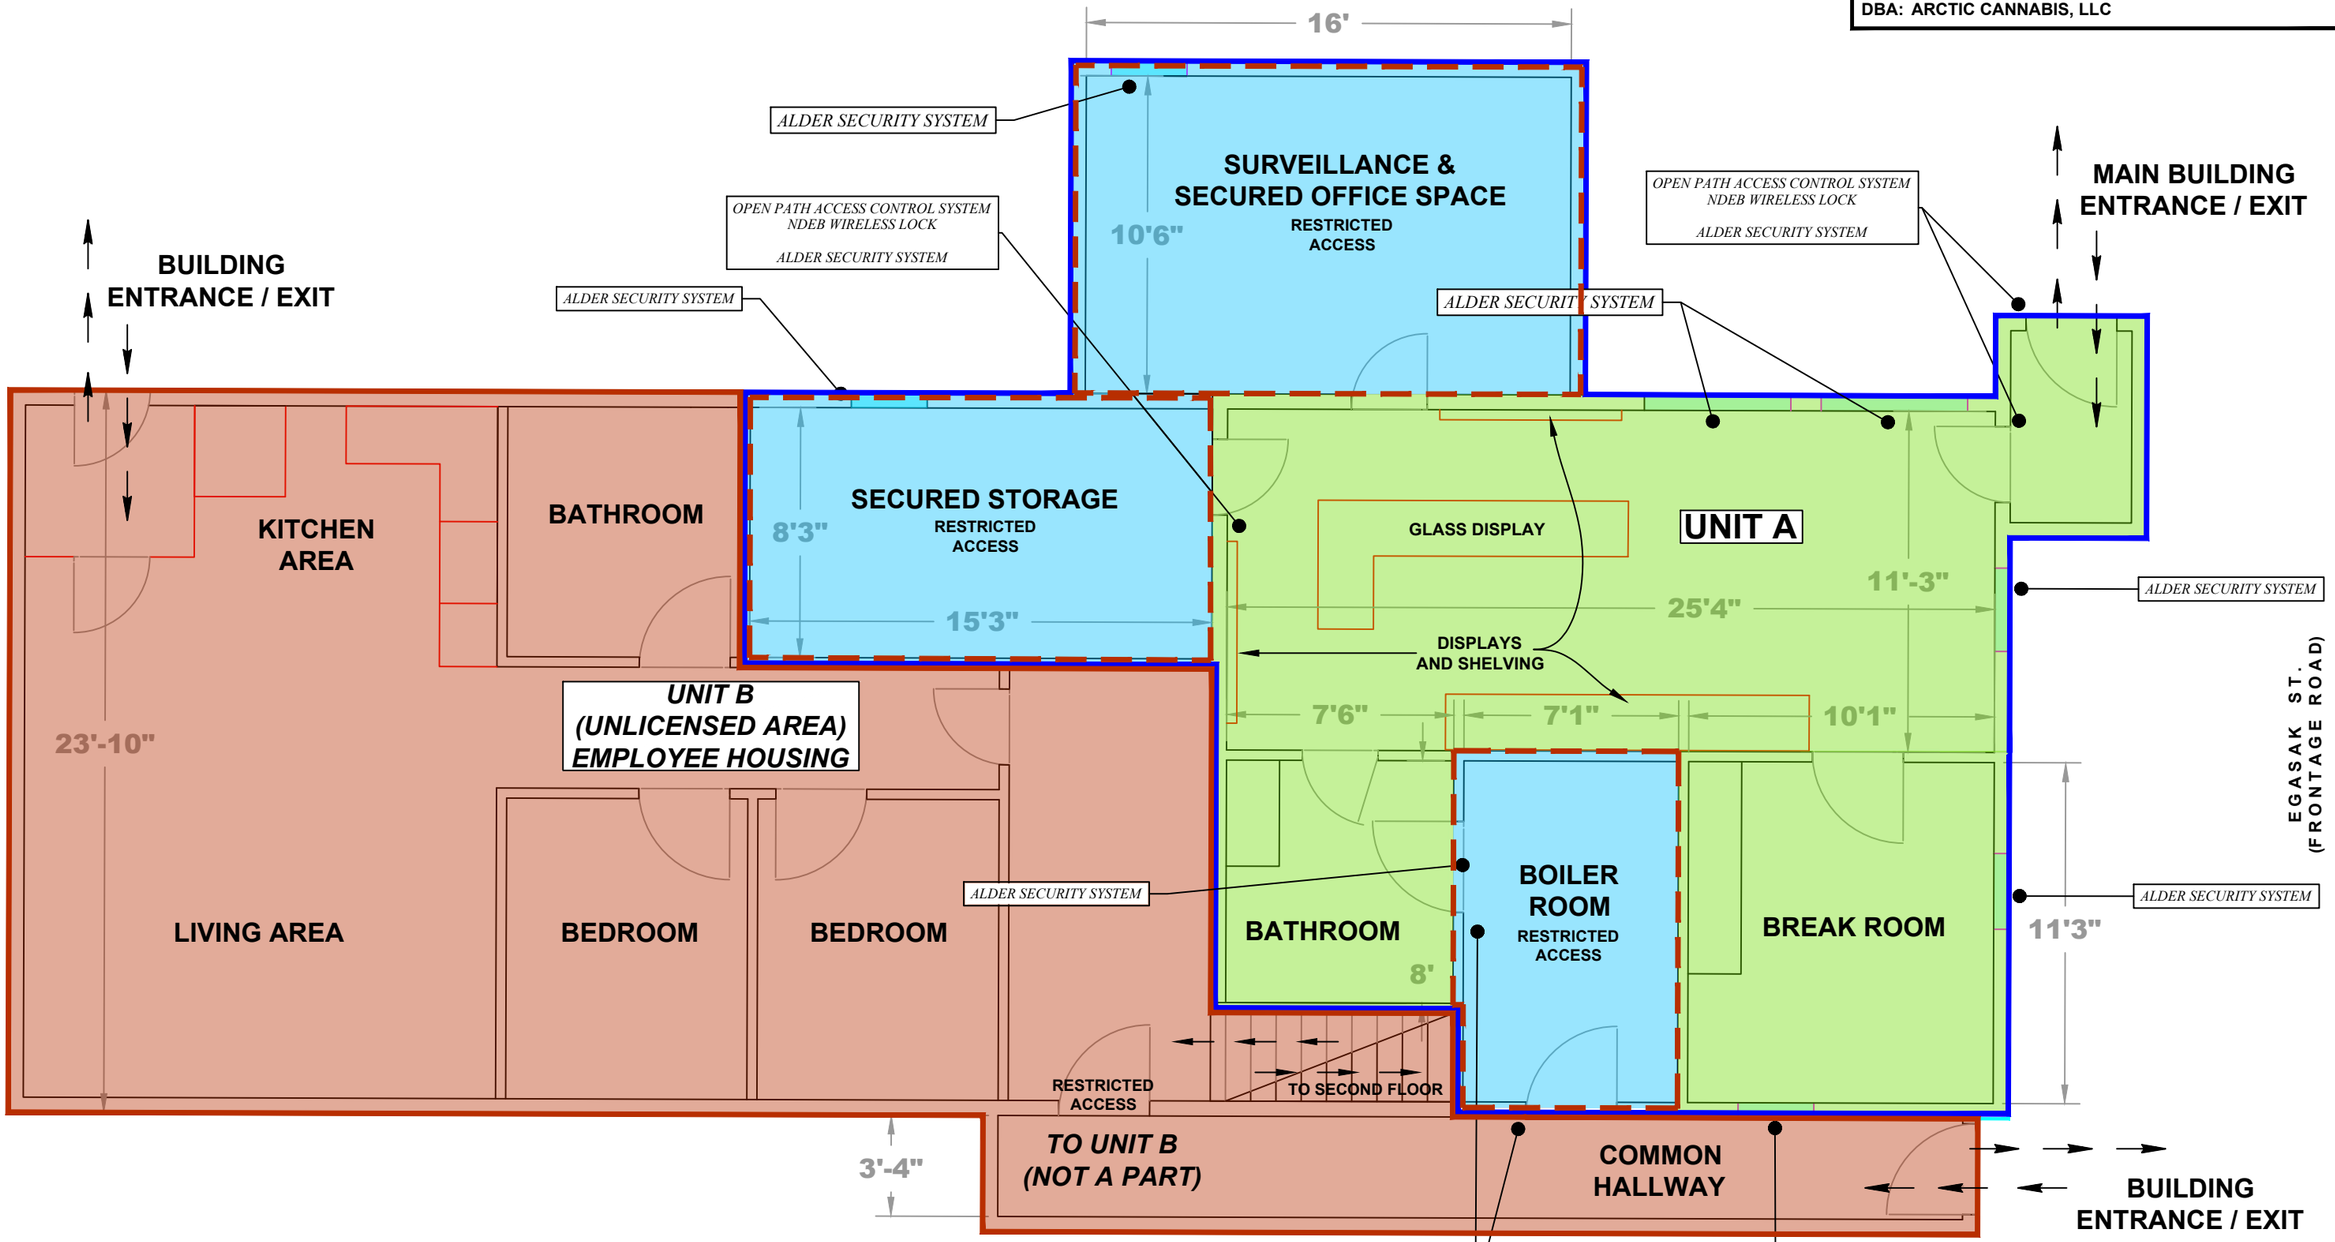

LEGEND

- LICENSED LEASE SPACE
- LICENSED LEASED AREA WITH RESTRICTED ACCESS
- UNLICENSED - EMPLOYEE HOUSING

TRIBN
P.O. BOX 1782
BARROW, AK 99723

ARCTIC CANNABIS, LLC
476 EGASAK STREET
FIRST FLOOR, UNIT A

LICENSEE POSSESSION LEASE AREAS & BUILDING/FACILITY LAYOUT

UTQIAGVIK, ALASKA

UTQ-001	DRAWN: MSB	DIAGRAM 1
DATE: 2.10.2023		

LICENSE NUMBER: 32241

DBA: ARCTIC CANNABIS, LLC

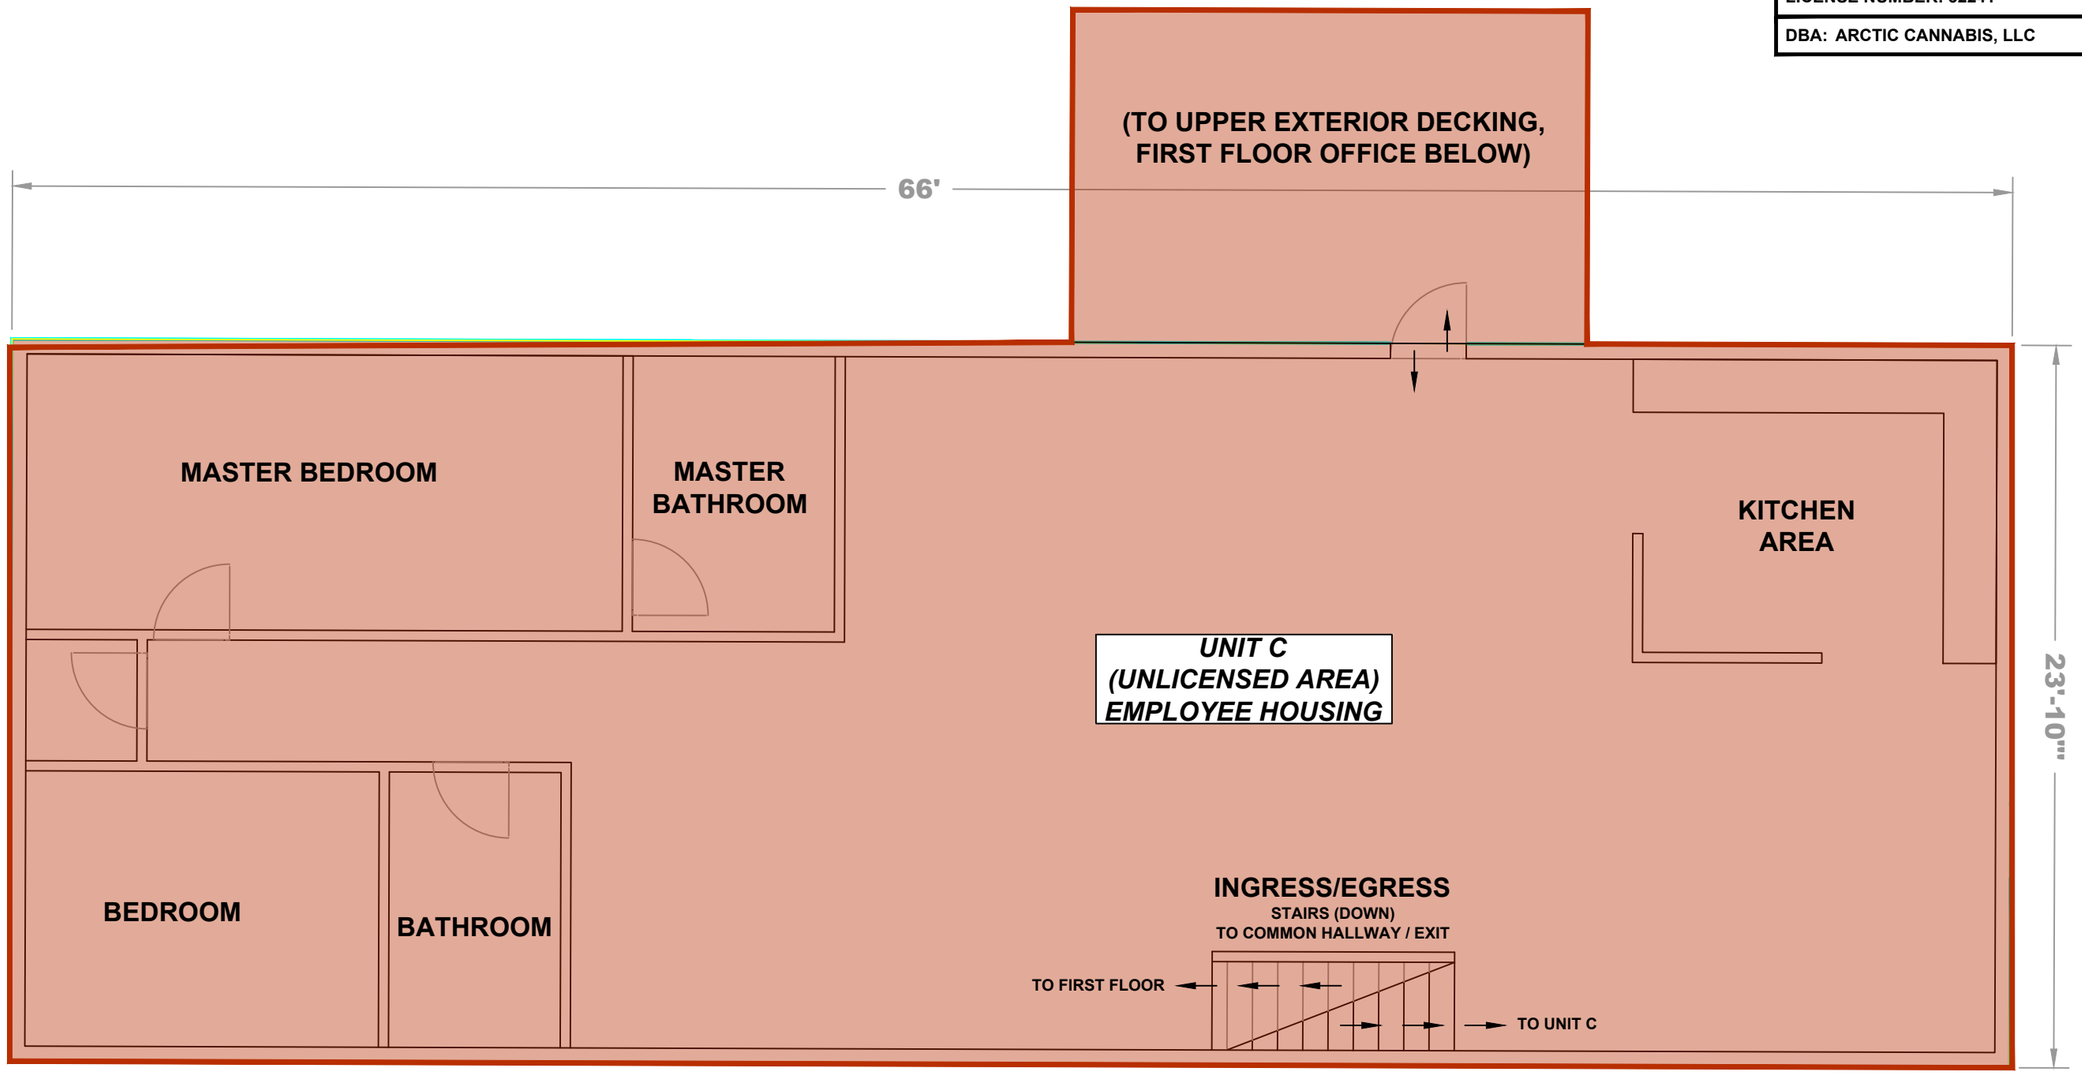

LEGEND

UNLICENSED - EMPLOYEE HOUSING

GRAPHIC SCALE
1"=5'

TRIBN
P.O. BOX 1782
BARROW, AK 99723

ARCTIC CANNABIS, LLC
476 EGASAK STREET
SECOND FLOOR

LICENSEE POSSESSION LEASE AREAS & BUILDING/FACILITY LAYOUT

UTQIAGVIK, ALASKA

UTQ-001	DRAWN: MSB	**DIAGRAM 2**
DATE: 2.10.2023		

LICENSE NUMBER: 32241

DBA: ARCTIC CANNABIS, LLC

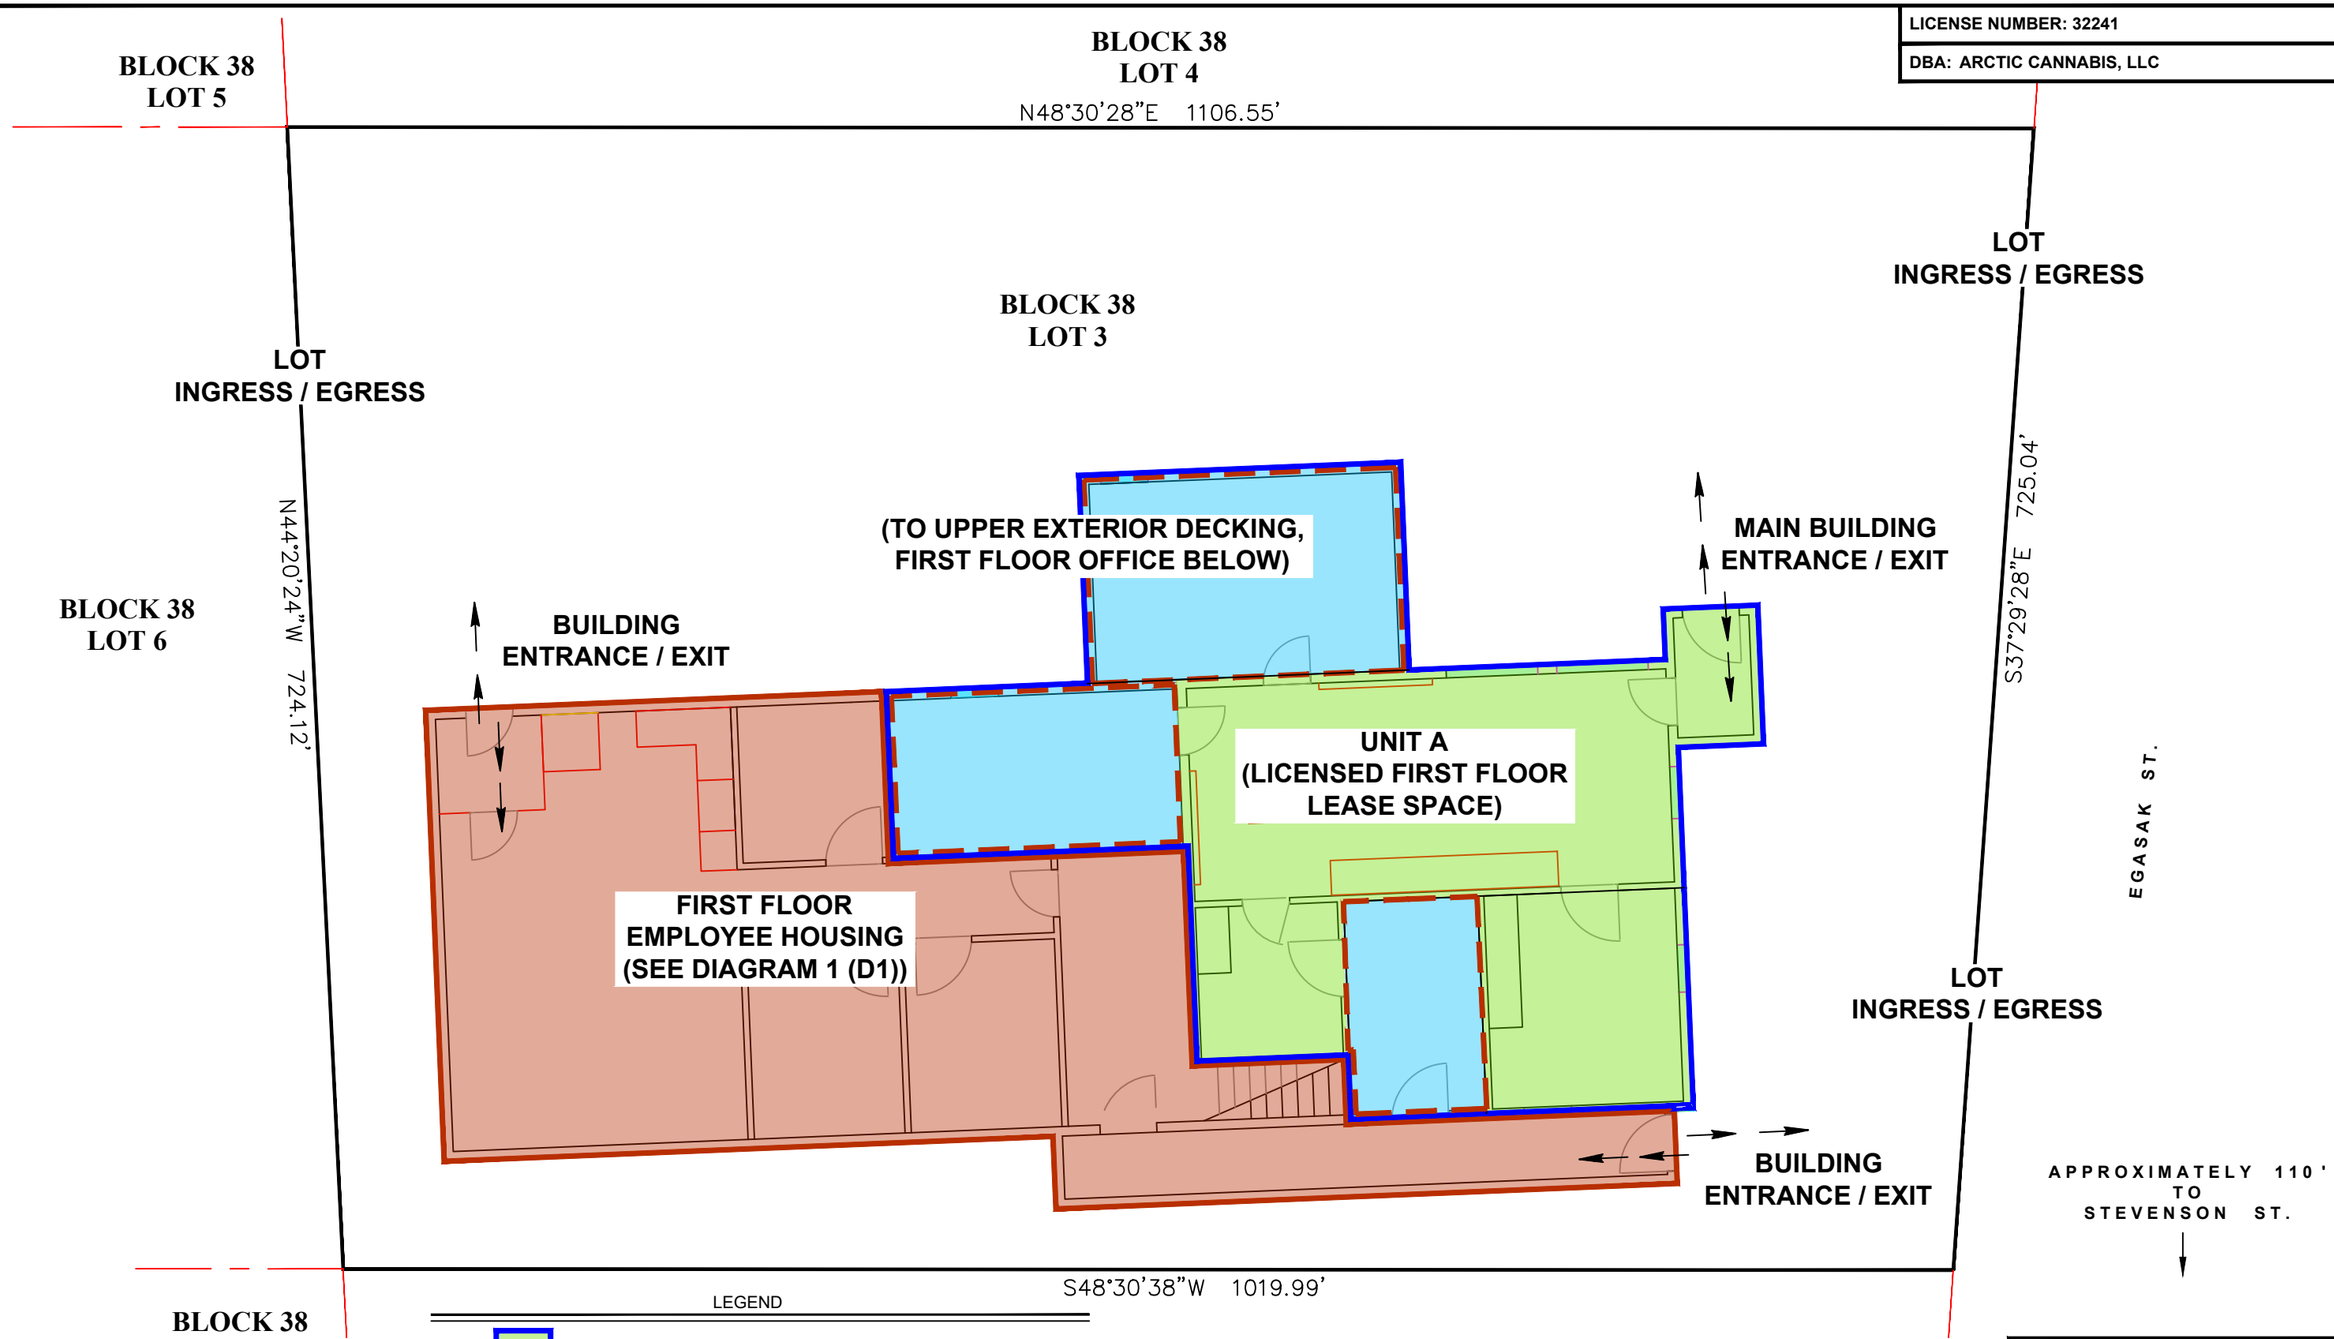

LEGEND

- LICENSED LEASE SPACE
- LICENSED LEASED AREA WITH RESTRICTED ACCESS
- UNLICENSED - EMPLOYEE HOUSING
- SUBJECT PROPERTY
- ADJACENT LOTS

TRIBN
P.O. BOX 1782
BARROW, AK 99723

N
S

4' 0 8'

GRAPHIC SCALE
1/8" = 1-0'

ARCTIC CANNABIS, LLC
476 EGASAK STREET
UNIT A, FIRST FLOOR LEASE AREA

SITE PLAN

UTQIAGVIK, ALASKA

UTQ-001	DRAWN: MSB	DIAGRAM 3
DATE: 2.10.2023		

LICENSE NUMBER: 32241

DBA: ARCTIC CANNABIS, LLC

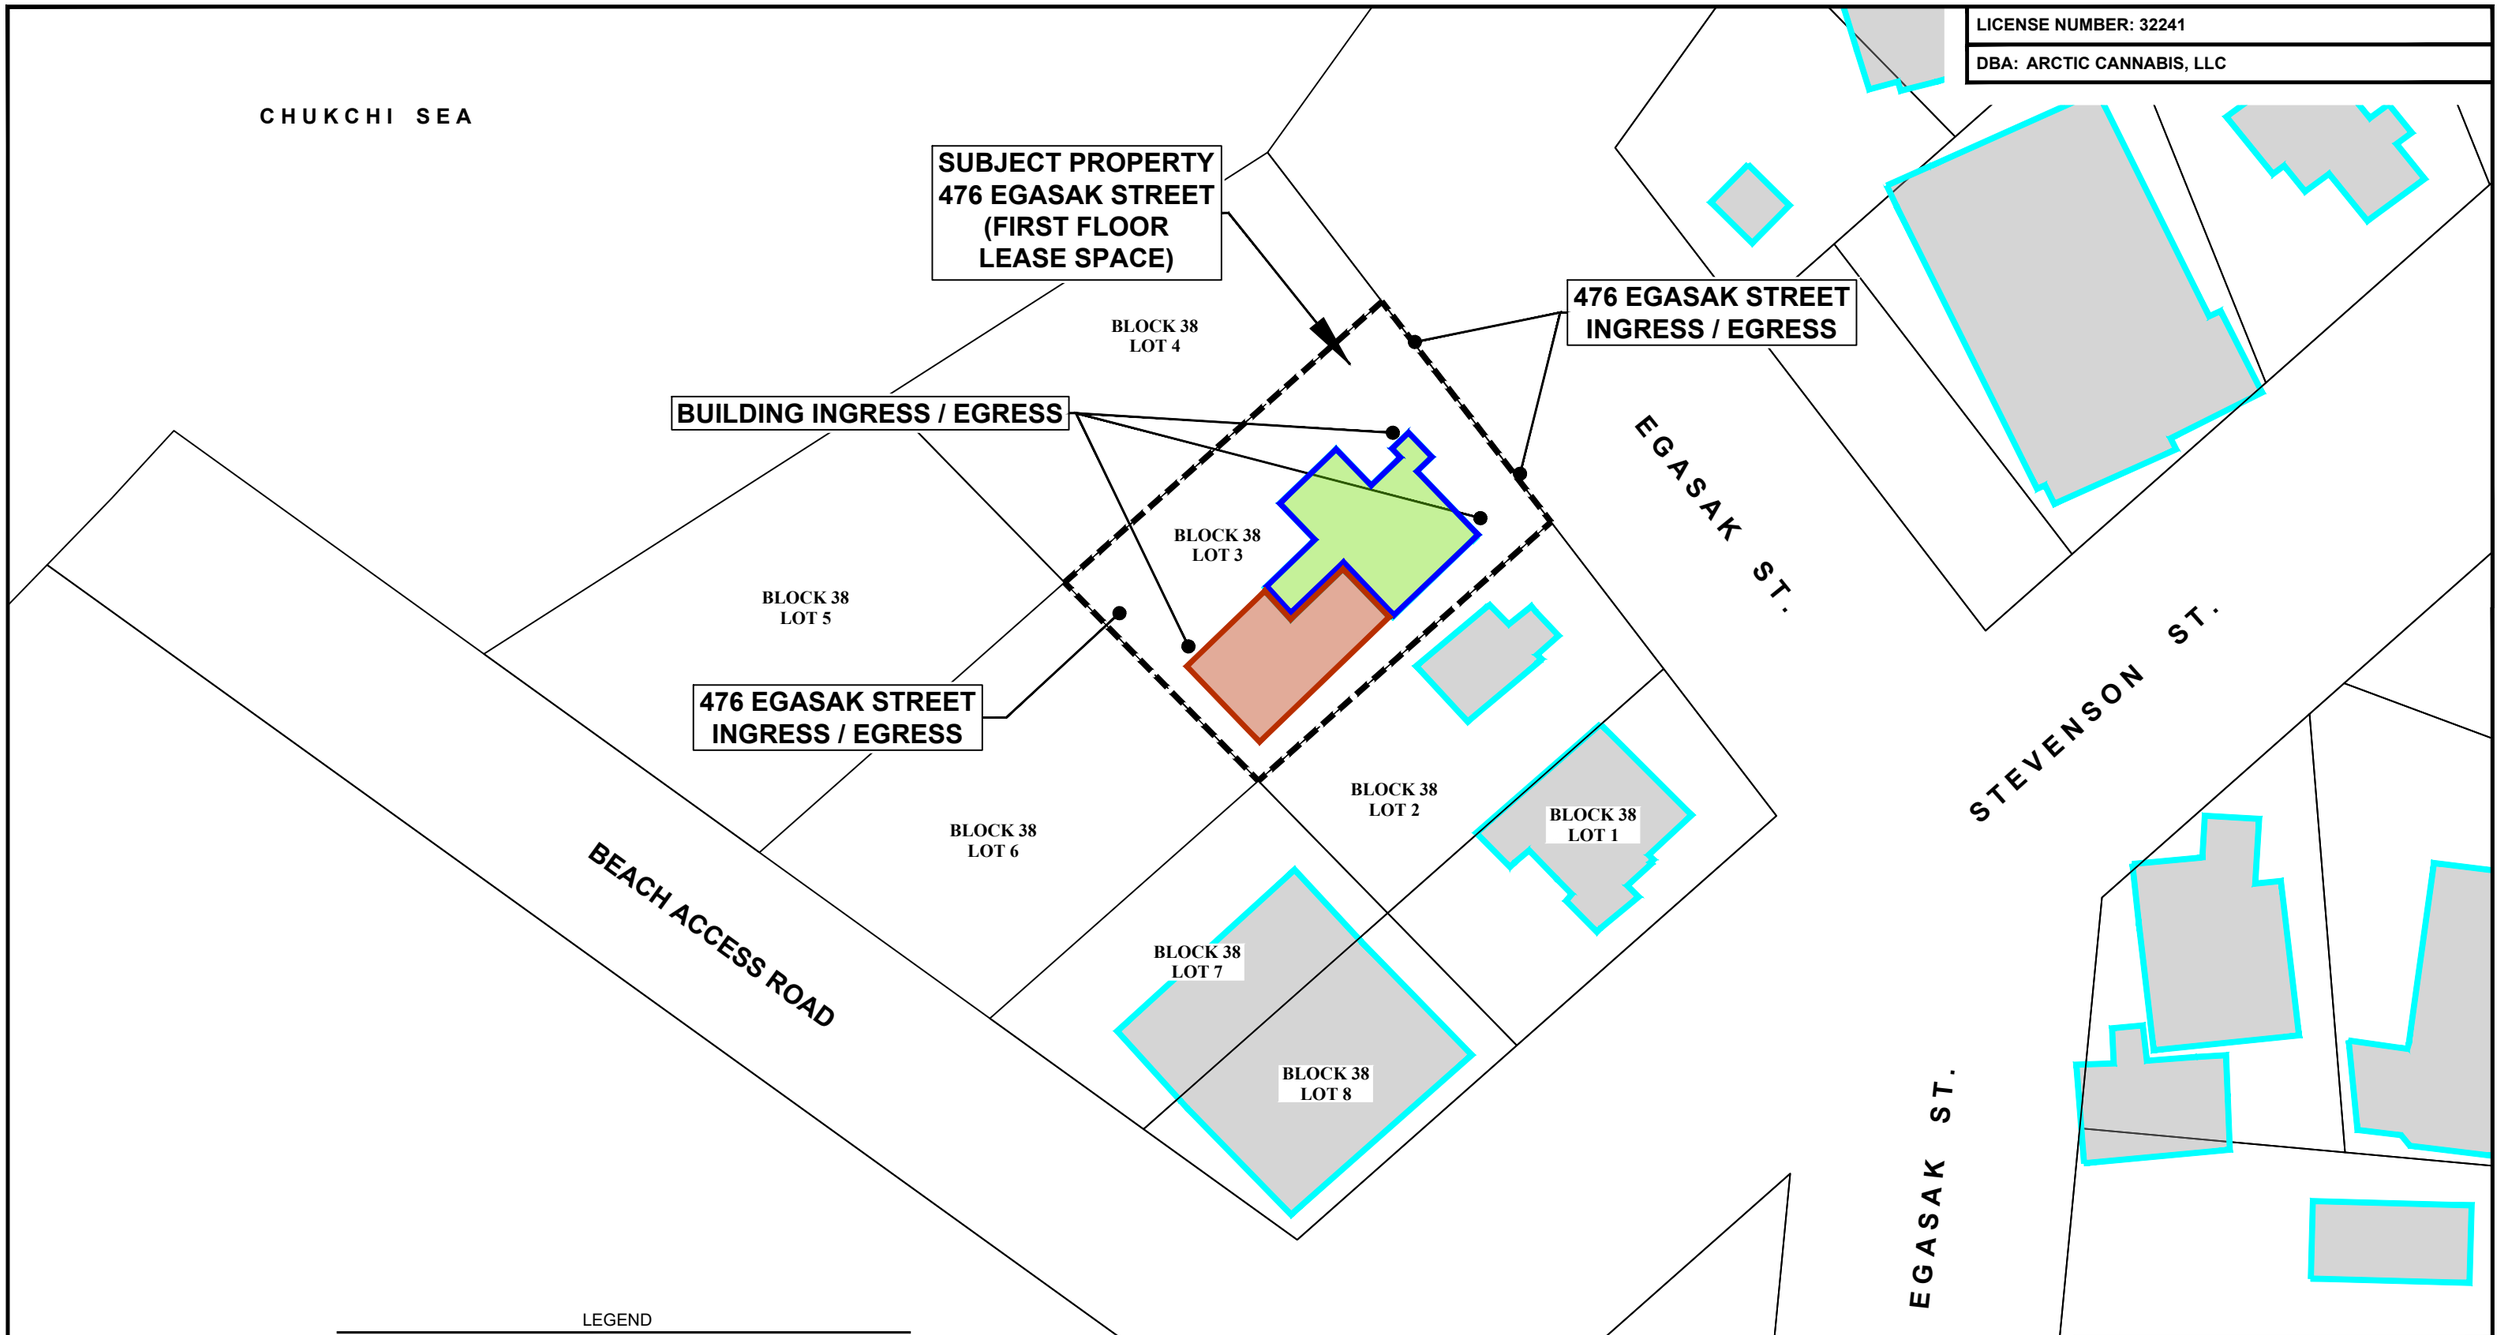

LEGEND

LICENSED LEASE SPACE

UNLICENSED - EMPLOYEE HOUSING

SUBJECT PROPERTY PER ADJACENT LOTS

N

N.T.S.

TRIBN
P.O. BOX 1782
BARROW, AK 99723

ARCTIC CANNABIS, LLC
476 EGASAK STREET
BLOCK 38, LOT 3

AERIAL IMAGE & ADJACENT LOTS

UTQIAGVIK, ALASKA

UTQ-001	DRAWN: MSB	**DIAGRAM 4**
DATE: 2.10.2023		

LICENSE NUMBER: 32241

DBA: ARCTIC CANNABIS, LLC

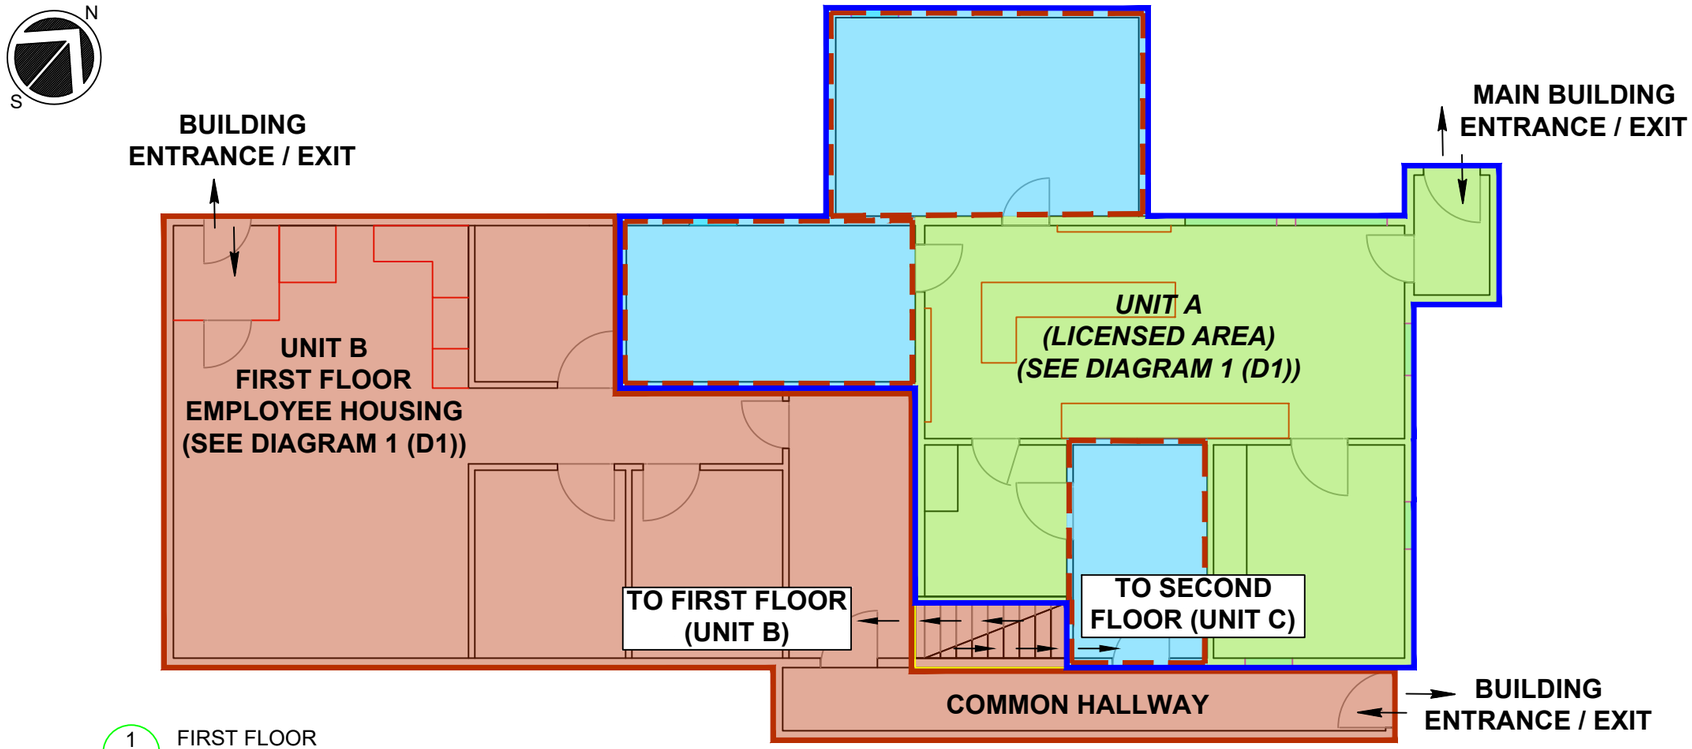

1 FIRST FLOOR
SCALE: 1"=8' (APPROX)

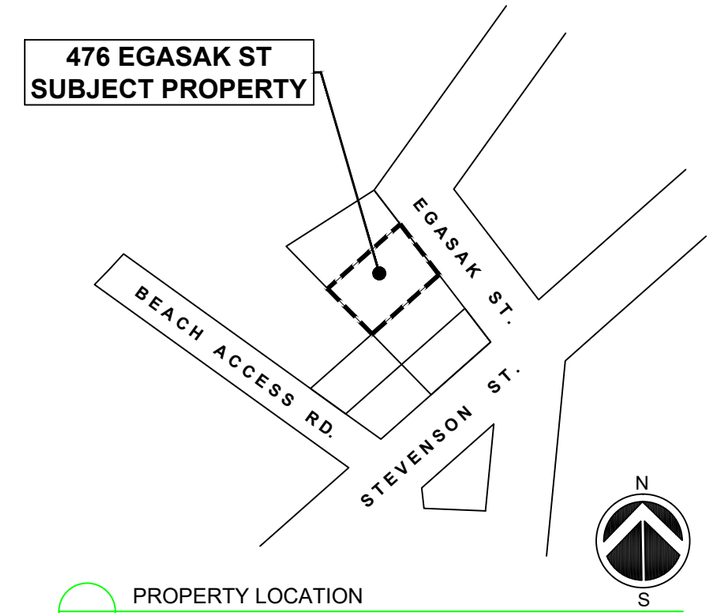

PROPERTY LOCATION
SCALE: N.T.S.

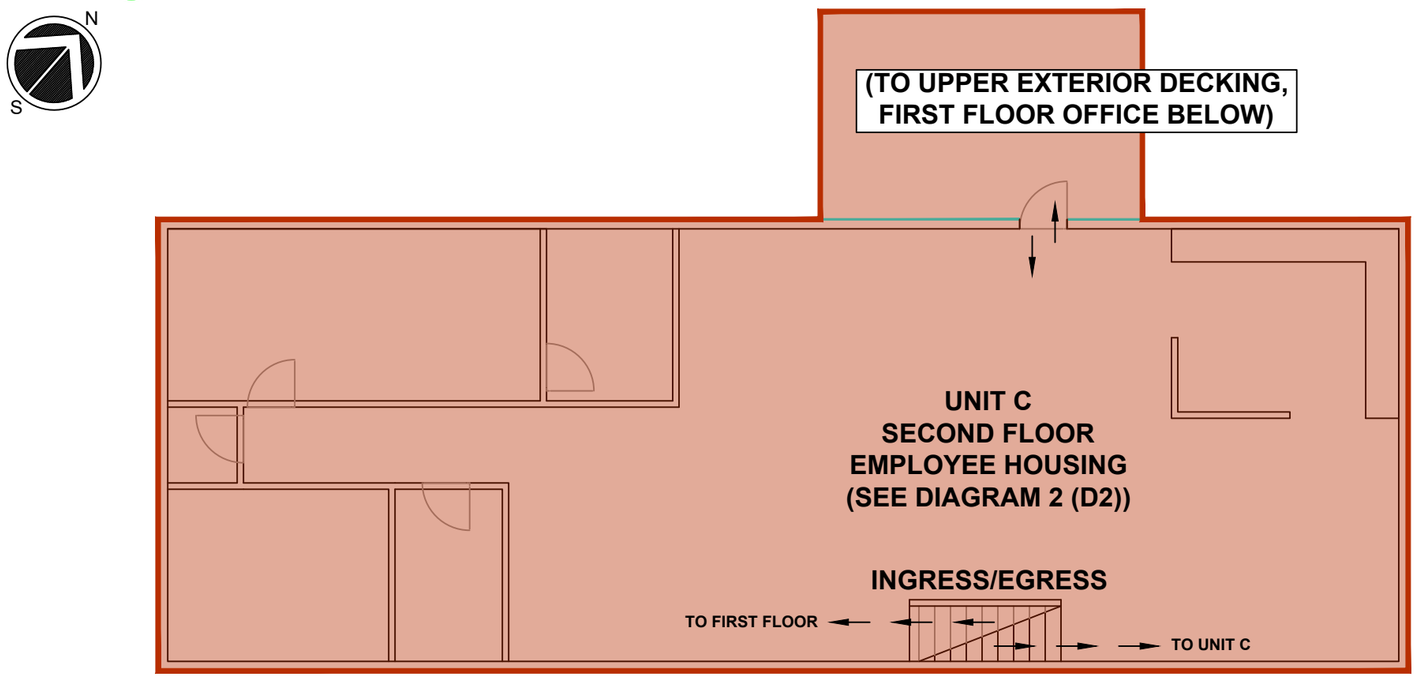

2 SECOND FLOOR
SCALE: 1"=8' (APPROX)

OCCUPANT DIRECTORY

UNIT A - _____
UNIT B - _____
UNIT C - _____

LEGEND

- LICENSED LEASE SPACE
- LICENSED LEASED AREA WITH RESTRICTED ACCESS
- UNLICENSED - EMPLOYEE HOUSING

TRIBN
P.O. BOX 1782
BARROW, AK 99723

N
S
4' 0 8'
GRAPHIC SCALE
1/8" = 1-0'

ARCTIC CANNABIS, LLC
476 EGASAK STREET
FIRST & SECOND FLOOR

BUILDING BUSINESS OCCUPANCY MAP

UTQIAGVIK, ALASKA

UTQ-001	DRAWN: MSB	**DIAGRAM 5**
DATE: 2.10.2023		

Alcohol and Marijuana Control Office
550 W 7th Avenue, Suite 1600
Anchorage, AK 99501
marijuana.licensing@alaska.gov
https://www.commerce.alaska.gov/web/amco
Phone: 907.269.0350

Alaska Marijuana Control Board

Form MJ-02: Premises Diagram

What is this form?

A detailed diagram of the proposed licensed premises is required for all marijuana establishment license applications, per 3 AAC 306.020(b)(8). **All areas designated as the licensed premises of a single license must be contiguous.** **All diagrams must have the licensed premises area labeled, and outlined or shaded as appropriate.**

What must be submitted with this form?

Applicants must attach multiple diagrams to this form, including (as applicable):

- **Diagram 1:**
  a diagram showing only the licensed premises areas that will be ready to be **operational at the time of your preliminary inspection** and license issuance;

- **Diagram 2:**
  if different than Diagram 1, a diagram outlining **all areas for which the licensee has legal right of possession** (a valid lease or deed), and clearly showing those areas' relationship to the current proposed licensed premises *(details of any planned expansion areas do not need to be included; a complete copy of Form MJ-14: Licensed Premises Diagram Change must be submitted and approved before any planned expansion area may be added to the licensed premises);*

- **Diagram 3:**
  a **site plan or as-built of the entire lot**, showing all structures on the property and clearly indicating which area(s) will be part of the licensed premises;

- **Diagram 4:**
  an **aerial photo of the entire lot and surrounding lots**, showing a view of the entire property and surrounding properties, and clearly indicating which area(s) will be part of the licensed premises *(this can be obtained from sources like Google Earth)*; and

- **Diagram 5:**
  a diagram of the **entire building in which the licensed premises is located**, clearly distinguishing the licensed premises from unlicensed areas and/or premises of other licenses within the building. If your proposed licensed premises is located within a building or building complex that contains multiple business and/or tenants, please provide the addresses and/or suite numbers of the other businesses and/or tenants *(a separate diagram is not required for an establishment that is designating the entire building as a single licensed premises).*

This form, and all necessary diagrams that meet the requirements on Page 2 of this form, must be completed and submitted to AMCO's main office before any new or transfer license application will be considered complete.

Section 1 – Establishment Information

Enter information for the business seeking to be licensed, as identified on the license application.

Licensee:	Arctic Cannabis LLC	**MJ License #:**	32241		
License Type:	Retail Marijuana Store				
Doing Business As:	Arctic Cannabis				
Premises Address:	476 Egasak Street, Unit A				
City:	Barrow	**State:**	Alaska	**ZIP:**	99723

Alaska Marijuana Control Board

Form MJ-02: Premises Diagram

Section 2 – Required Information

For your security, do not include locations of security cameras, motion detectors, panic buttons, and other security devices. *Items marked with a double asterisks (**) are only required for those retail marijuana establishments that are also applying for an onsite consumption endorsement.*

The following details must be included in all diagrams:

- [x] License number and DBA
- [x] Legend or key
- [x] Color coding
- [x] Licensed Premises Area Labeled and Shaded, or Outlined as appropriate
- [x] Dimensions
- [x] Labels
- [x] True north arrow

The following additional details must be included in Diagram 1:

- [x] Surveillance room
- [x] Restricted access areas
- [x] Storage areas
- [x] Entrances, exits, and windows
- [x] Walls, partitions, and counters
- [x] Any other areas that must be labeled for specific license or endorsement types
- [x] ** Serving area(s)
- [x] **Employee monitoring area(s)
- [x] **Ventilation exhaust points, if applicable

The following additional details must be included in Diagram 2:

- [x] Areas of ingress and egress
- [x] Entrances and exits
- [x] Walls and partitions

The following additional details must be included in Diagrams 3 and 4:

- [x] Areas of ingress and egress
- [x] Cross streets and points of reference

The following additional details must be included in Diagram 5:

- [x] Areas of ingress and egress
- [x] Entrances and exits
- [x] Walls and partitions
- [x] Cross streets and points of reference

I declare under penalty of unsworn falsification that I have attached all necessary diagrams that meet the above requirements, and that this form, including all accompanying schedules, statements, and depictions is true, correct, and complete.

Signature of licensee

Robert Alred

Printed name of licensee

OFFICIAL SEAL
Lilly Lorraine Kanayurak
Notary Public - State of Alaska
My Commission Expires 4/12/2023

Lilly Lorraine Kanayurak

Notary Public in and for the State of Alaska

My commission expires: April 2, 2023

Subscribed and sworn to before me this 25th day of March, 2022.

Alcohol and Marijuana Control Office
550 W 7th Avenue, Suite 1600
Anchorage, AK 99501
marijuana.licensing@alaska.gov
https://www.commerce.alaska.gov/web/amco
Phone: 907.269.0350

Alaska Marijuana Control Board

Form MJ-02: Premises Diagram

What is this form?

A detailed diagram of the proposed licensed premises is required for all marijuana establishment license applications, per 3 AAC 306.020(b)(8). **All areas designated as the licensed premises of a single license must be contiguous. All diagrams must have the licensed premises area labeled, and outlined or shaded as appropriate.**

What must be submitted with this form?

Applicants must attach multiple diagrams to this form, including (as applicable):

- **Diagram 1:**
  a diagram showing only the licensed premises areas that will be ready to be **operational at the time of your preliminary inspection** and license issuance;

- **Diagram 2:**
  if different than Diagram 1, a diagram outlining **all areas for which the licensee has legal right of possession** (a valid lease or deed), and clearly showing those areas' relationship to the current proposed licensed premises *(details of any planned expansion areas do not need to be included; a complete copy of Form MJ-14: Licensed Premises Diagram Change must be submitted and approved before any planned expansion area may be added to the licensed premises);*

- **Diagram 3:**
  a **site plan or as-built of the entire lot**, showing all structures on the property and clearly indicating which area(s) will be part of the licensed premises;

- **Diagram 4:**
  an **aerial photo of the entire lot and surrounding lots**, showing a view of the entire property and surrounding properties, and clearly indicating which area(s) will be part of the licensed premises *(this can be obtained from sources like Google Earth)*; and

- **Diagram 5:**
  a diagram of the **entire building in which the licensed premises is located**, clearly distinguishing the licensed premises from unlicensed areas and/or premises of other licenses within the building. If your proposed licensed premises is located within a building or building complex that contains multiple business and/or tenants, please provide the addresses and/or suite numbers of the other businesses and/or tenants *(a separate diagram is not required for an establishment that is designating the entire building as a single licensed premises)*.

This form, and all necessary diagrams that meet the requirements on Page 2 of this form, must be completed and submitted to AMCO's main office before any new or transfer license application will be considered complete.

Section 1 – Establishment Information

Enter information for the business seeking to be licensed, as identified on the license application.

Licensee:	Arctic Cannabis LLC	**MJ License #:**		32241	
License Type:	Retail Marijuana Store				
Doing Business As:	Arctic Cannabis				
Premises Address:	476 Egasak Street, Unit A				
City:	Barrow	**State:**	Alaska	**ZIP:**	99723

Received by AMCO 3.25.22

Alaska Marijuana Control Board

Form MJ-02: Premises Diagram

Section 2 – Required Information

For your security, do not include locations of security cameras, motion detectors, panic buttons, and other security devices.
Items marked with a double asterisks (**) are only required for those retail marijuana establishments that are also applying for an onsite consumption endorsement.

The following details must be included in all diagrams:

- ☐ License number and DBA
- ☐ Legend or key
- ☐ Color coding
- ☐ Licensed Premises Area Labeled and Shaded, or Outlined as appropriate
- ☐ Dimensions
- ☐ Labels
- ☐ True north arrow

The following additional details must be included in Diagram 1:

- ☐ Surveillance room
- ☐ Restricted access areas
- ☐ Storage areas
- ☐ Entrances, exits, and windows
- ☐ Walls, partitions, and counters
- ☐ Any other areas that must be labeled for specific license or endorsement types
- ☐ ** Serving area(s)
- ☐ **Employee monitoring area(s)
- ☐ **Ventilation exhaust points, if applicable

The following additional details must be included in Diagram 2:

- ☐ Areas of ingress and egress
- ☐ Entrances and exits
- ☐ Walls and partitions

The following additional details must be included in Diagrams 3 and 4:

- ☐ Areas of ingress and egress
- ☐ Cross streets and points of reference

The following additional details must be included in Diagram 5:

- ☐ Areas of ingress and egress
- ☐ Entrances and exits
- ☐ Walls and partitions
- ☐ Cross streets and points of reference

I declare under penalty of unsworn falsification that I have attached all necessary diagrams that meet the above requirements, and that this form, including all accompanying schedules, statements, and depictions is true, correct, and complete.

Signature of licensee

Robert Alred
Printed name of licensee

OFFICIAL SEAL
Lilly Lorraine Kanayurak
Notary Public - State of Alaska
My Commission Expires 4/12/2023

Lilly Lorraine Kanayurak
Notary Public in and for the State of Alaska

My commission expires: April 12, 2023

Subscribed and sworn to before me this 25th day of March, 2022.

Received by AMCO 3.25.22