Alcohol and Marijuana Control Office
550 W 7th Avenue, Suite 1600
Anchorage, AK 99501
marijuana.licensing@alaska.gov
https://www.commerce.alaska.gov/web/amco
Phone: 907.269.0350

Alaska Marijuana Control Board

Form MJ-02: Premises Diagram

Why is this form needed?

A detailed diagram of the proposed licensed premises is required for all marijuana establishment license applications, per 3 AAC 306.020(b)(8). **All areas designated as the licensed premises of a single license must be contiguous. All diagrams must have the licensed premises area labeled, and outlined or shaded as appropriate.**

What must be submitted with this form?

Applicants must attach multiple diagrams to this form, including (as applicable):

- **Diagram 1:**
  A diagram showing only the licensed premises areas that will be ready to be **operational at the time of your preliminary inspection** and license issuance;

- **Diagram 2:**
  If different than Diagram 1, a diagram outlining **all areas for which the licensee has legal right of possession** (a valid lease or deed), and clearly showing those areas' relationship to the current proposed licensed premises *(details of any planned expansion areas do not need to be included; a complete copy of Form MJ-14: Licensed Premises Diagram Change must be submitted and approved before any planned expansion area may be added to the licensed premises);*

- **Diagram 3:**
  A **site plan or as-built of the entire lot**, showing all structures on the property and clearly indicating which area(s) will be part of the licensed premises;

- **Diagram 4:**
  An **aerial photo of the entire lot and surrounding lots**, showing a view of the entire property and surrounding properties, and clearly indicating which area(s) will be part of the licensed premises *(this can be obtained from sources like Google Earth)*; and

- **Diagram 5:**
  A diagram of the **entire building in which the licensed premises is located**, clearly distinguishing the licensed premises from unlicensed areas and/or premises of other licenses within the building. If your proposed licensed premises is located within a building or building complex that contains multiple business and/or tenants, please provide the addresses and/or suite numbers of the other businesses and/or tenants *(a separate diagram is not required for an establishment that is designating the entire building as a single licensed premises)*.

This form, and all necessary diagrams that meet the requirements on Page 2 of this form, must be completed and submitted to AMCO's Anchorage office before any new or transfer license application will be considered complete.

Section 1 – Establishment Information

Enter information for the business seeking to be licensed, as identified on the license application.

Licensee:	BAM Concentrates, Inc.	**MJ License #:**		28719	
License Type:	Marijuana Concentrate Manufacturing Facility				
Doing Business As:	BAM Concentrates				
Premises Address:	6051 W Aeronautical Avenue, Unit 3				
City:	Wasilla	**State:**	Alaska	**ZIP:**	99623

Form MJ-02: Premises Diagram

Section 2 – Required Information

For your security, do not include locations of security cameras, motion detectors, panic buttons, and other security devices.
Items marked with a double asterisks (**) are only required for those retail marijuana establishments that are also applying for an onsite consumption endorsement.

The following details must be included in all diagrams:

- ☐ **License number and DBA**
- ☐ **Legend or key**
- ☐ **Color coding**
- ☐ **Licensed Premises Area Labeled and Shaded, or Outlined as appropriate**
- ☐ **Dimensions**
- ☐ **Labels**
- ☐ **True north arrow**

The following additional details must be included in Diagram 1:

- ☐ **Surveillance room**
- ☐ **Restricted access areas**
- ☐ **Storage areas**
- ☐ **Entrances, exits, and windows**
- ☐ **Walls, partitions, and counters**
- ☐ **Any other areas that must be labeled for specific license or endorsement types**
- ☐ **** Serving area(s)**
- ☐ ****Employee monitoring area(s)**
- ☐ ****Ventilation exhaust points, if applicable**

The following additional details must be included in Diagram 2:

- ☐ **Areas of ingress and egress**
- ☐ **Entrances and exits**
- ☐ **Walls and partitions**

The following additional details must be included in Diagrams 3 and 4:

- ☐ **Areas of ingress and egress**
- ☐ **Cross streets and points of reference**

The following additional details must be included in Diagram 5:

- ☐ **Areas of ingress and egress**
- ☐ **Entrances and exits**
- ☐ **Walls and partitions**
- ☐ **Cross streets and points of reference**

Initial:

I hereby certify that I am the person herein named and subscribing to this application and that I have read the complete application, and I know the full content thereof. I declare that all of the information contained herein, and evidence or other documents submitted are true and correct. I understand that any falsification or misrepresentation of any item or response in this application, or any attachment, or documents to support this application, is sufficient grounds for denying or revoking a license/permit. I further understand that it is a Class A misdemeanor under Alaska Statute 11.56.210 to falsify an application and commit the crime of unsworn falsification.

Michael Dillard
Printed name of licensee

Signature of licensee

AMCO Received 2/1/2023

Form MJ-02: Premises Diagram

Section 3 – Cultivation Applicants ONLY

Review the requirements under 3 AAC 306.420 and 3 AAC 306.430.

3.1. Describe the site of the space(s) the marijuana cultivation facility intends to be under cultivation, including dimensions and overall square footage. Provide your calculations below:

N/A

AMCO Received 2/1/2023

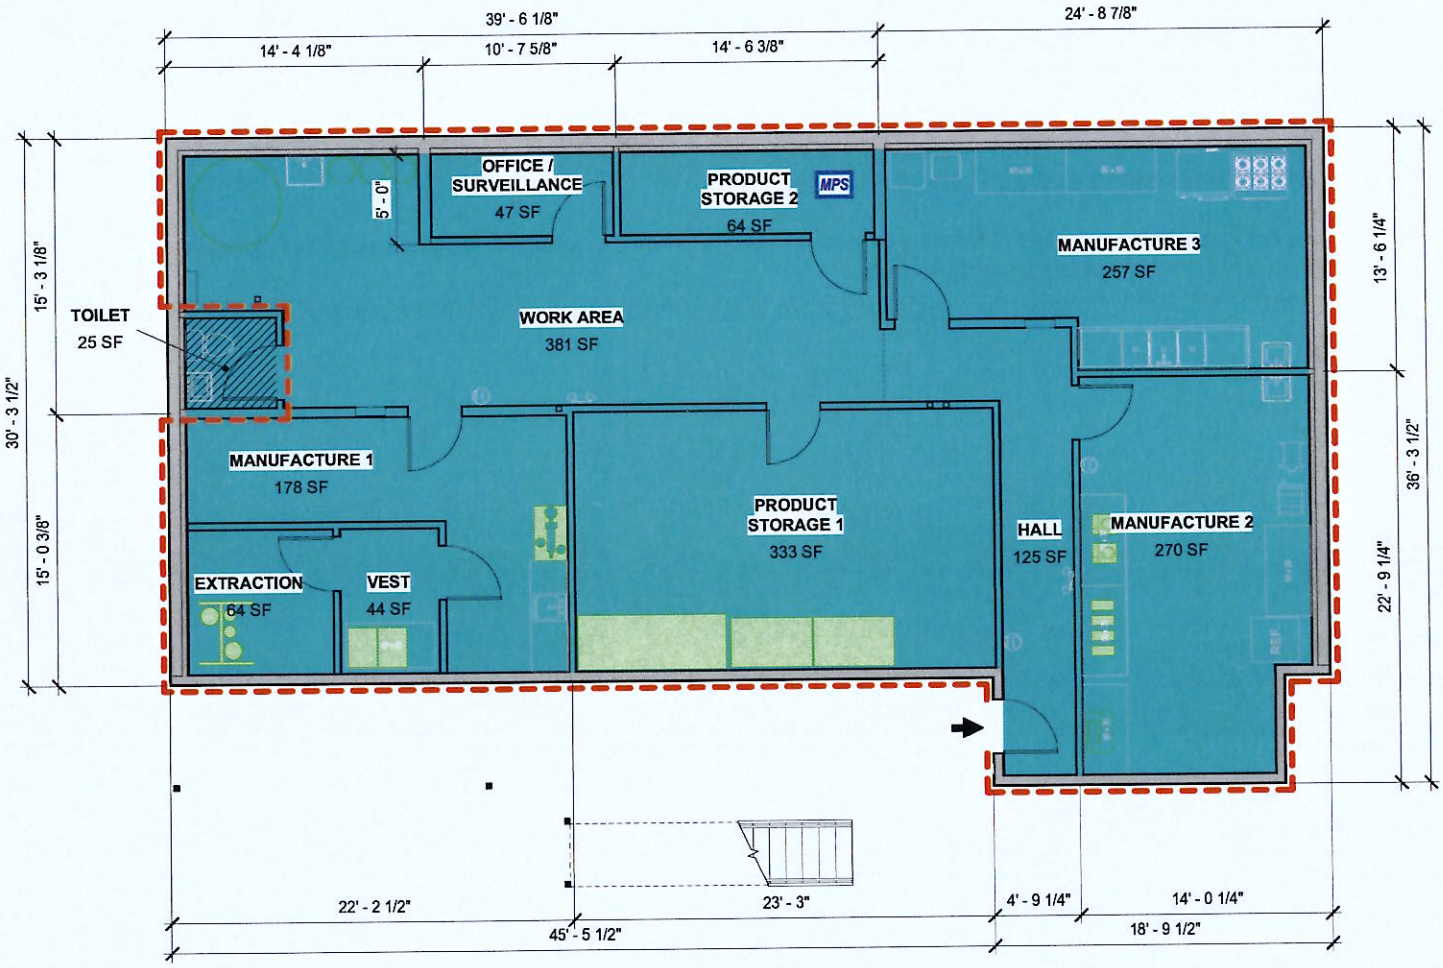

1 Premises Plan - 1st Floor
3/16" = 1'-0"

N

Diagrams 1, 2 & 5

LEGEND

- PROJECT EXTERIOR DOOR
- PROJECT EXTERIOR WINDOW
- MANUFACTURE LICENSED PREMISES
- UNFINISHED AREA
- TENANT (FAMILY MEMBER)
- BUILDING AREA NOT IN PROJECT
- UNRESTRICTED ACCESS
- RESTRICTED ACCESS
- MPS — MARIJUANA PRODUCT STORAGE

LICENSEE:	BAM Concentrates LLC
DOING BUSINESS AS:	BAM Concentrates
PREMISES ADDRESS:	6051 W. AERONAUTICAL AVENUE
CITY:	PALMER
STATE:	ALASKA
ZIP:	99623
LICENSE NUMBER:	28719
LICENSE TYPE:	MARIJUANA MANUFACTURING FACILITY
	1. FIRST FLOOR ONLY: 1,877 SF

DRAWINGS AT 8.5x11 ARE 1/2 SCALE INDICATED

COPYRIGHT 2018 FAULKENBERRY & ASSOC, INC.

FAULKENBERRY & ASSOCIATES, INC. ARCHITECTS
P.O. Box 230083 - Anchorage, Alaska 99523-0083 - (907)522-9193

BAM Alaska Manufacturing
Marijuana Manufacturing Facility - Palmer
Lot 7; Block 2
Airplane Acres Subdivision
6051 W. Aeronautical Avenue
Palmer, Alaska 99623

AMCO Received 2/1/2023

sheet name: Premises Plan - 1st Floor
Release Date: 10-21-2022
sheet number: AP-1

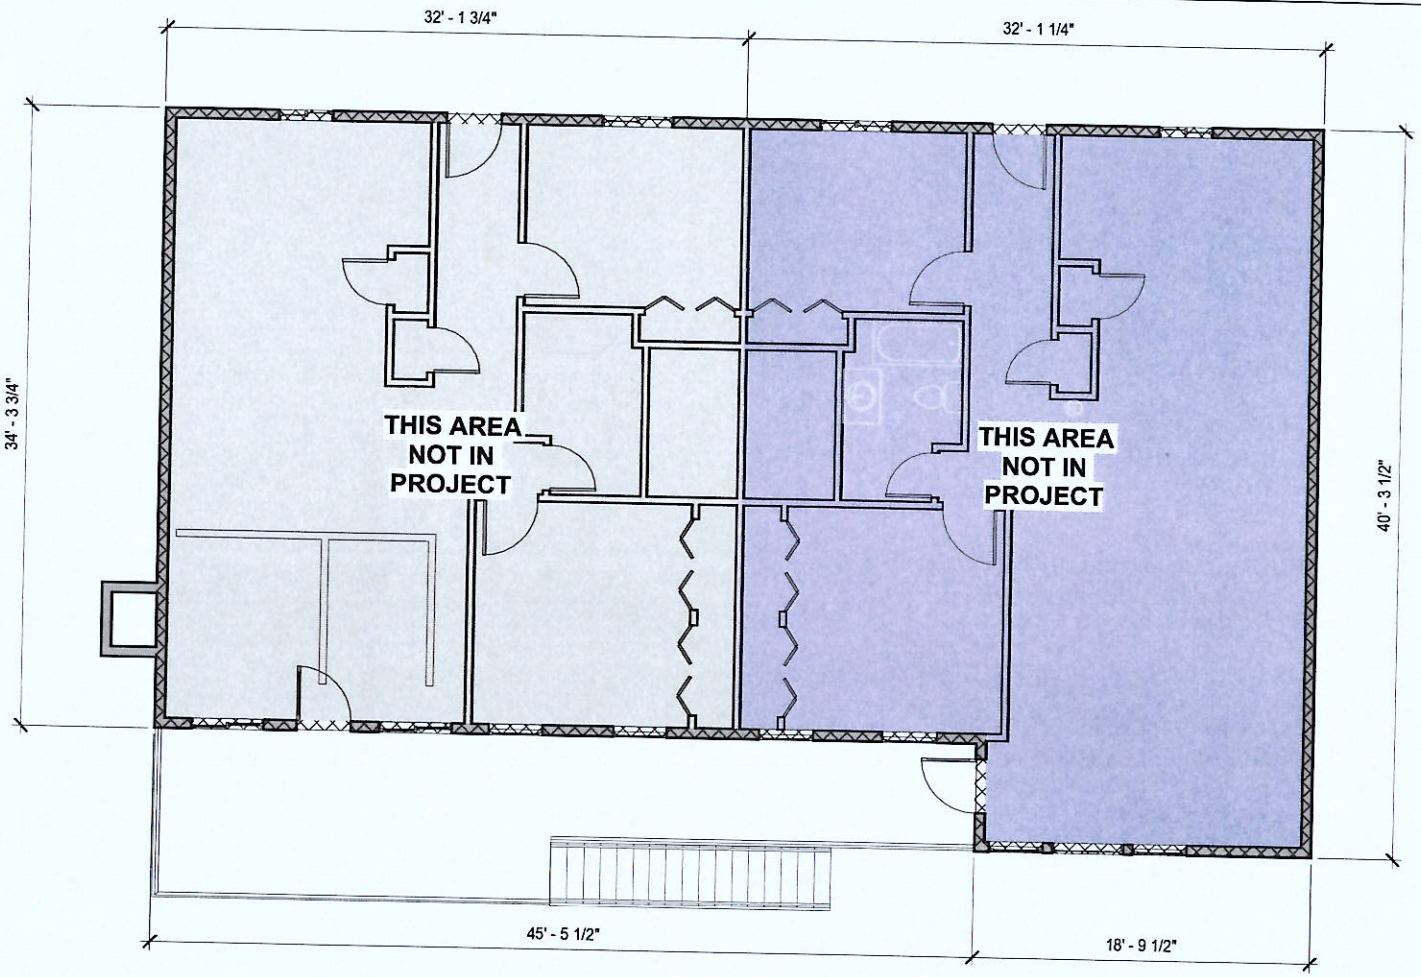

1 Premises Plan - 2nd Floor
3/16" = 1'-0"

N

Diagrams 1.1, 2.1 & 5.1

LICENSEE:	BAM Concentrates LLC
DOING BUSINESS AS:	BAM Concentrates
PREMISES ADDRESS:	6051 W. AERONAUTICAL AVENUE
CITY:	PALMER
STATE:	ALASKA
ZIP:	99623
LICENSE NUMBER:	28719
LICENSE TYPE:	MARIJUANA MANUFACTURING FACILITY
	1. FIRST FLOOR ONLY: 1,877 SF

LEGEND

- PROJECT EXTERIOR DOOR
- PROJECT EXTERIOR WINDOW
- MANUFACTURE LICENSED PREMISES
- UNFINISHED AREA
- TENANT (FAMILY MEMBER)
- BUILDING AREA NOT IN PROJECT
- UNRESTRICTED ACCESS
- RESTRICTED ACCESS
- MPS MARIJUANA PRODUCT STORAGE

COPYRIGHT 2018 FAULKENBERRY & ASSOC, INC.

DRAWINGS AT 8.5x11 ARE 1/2 SCALE INDICATED

FAULKENBERRY & ASSOCIATES, INC. ARCHITECTS
P.O. Box 230083 - Anchorage, Alaska 99523-0083 - (907)522-9193

BAM Alaska Manufacturing
Marijuana Manufacturing Facility - Palmer
Lot 7; Block 2
Airplane Acres Subdivision
6051 W. Aeronautical Avenue
Palmer, Alaska 99623

sheet name: Premises Plan - 2nd Floor
Release Date: 10-21-2022
sheet number: AP-2

AMCO Received 2/1/2023

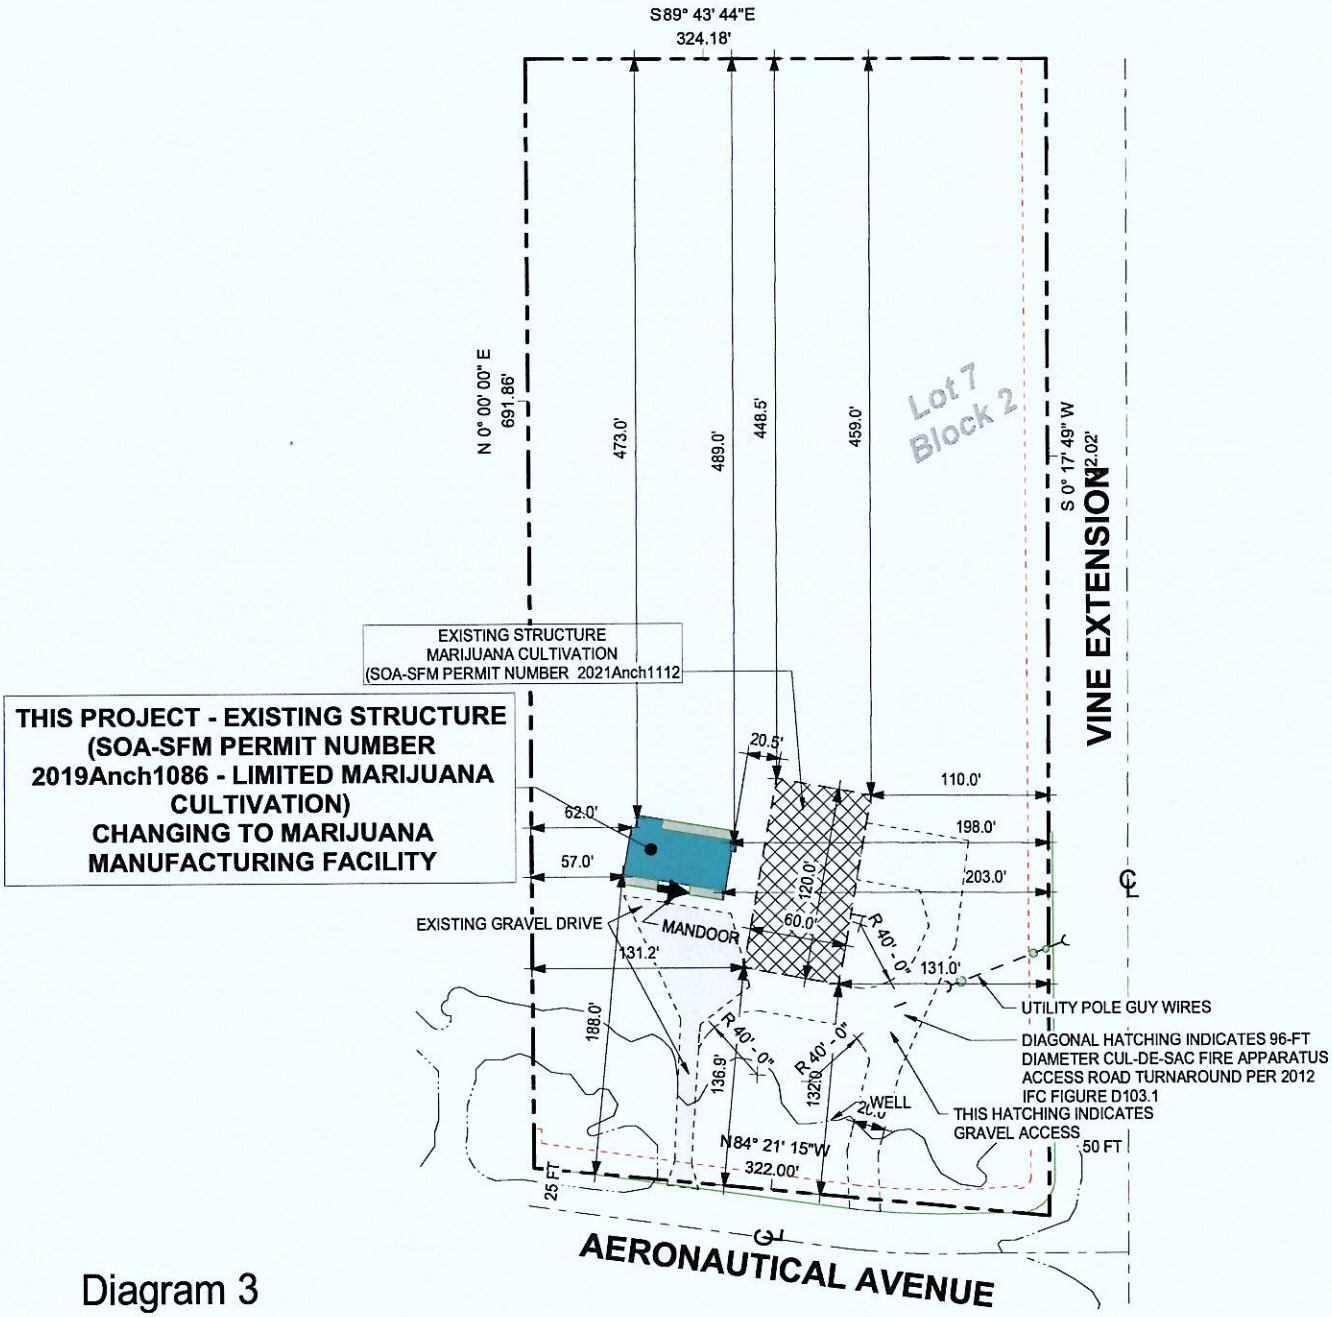

Diagram 3

1 Premises Site Plan
1" = 60'-0"

N

LEGEND

- PROJECT EXTERIOR DOOR
- PROJECT EXTERIOR WINDOW
- MANUFACTURE LICENSED PREMISES
- BUILDING AREA NOT IN PROJECT

LICENSEE:	BAM Concentrates LLC
DOING BUSINESS AS:	BAM Concentrates
PREMISES ADDRESS:	6051 W. AERONAUTICAL AVENUE
CITY:	PALMER
STATE:	ALASKA
ZIP:	99623
LICENSE NUMBER:	28719
LICENSE TYPE:	MARIJUANA MANUFACTURING FACILITY 1. FIRST FLOOR ONLY: 1,877 SF

DRAWINGS AT 8.5x11 ARE 1/2 SCALE INDICATED

COPYRIGHT 2018 FAULKENBERRY & ASSOC, INC.

FAULKENBERRY & ASSOCIATES, INC.
ARCHITECTS
P.O. Box 230083 - Anchorage, Alaska 99523-0083 - (907)522-9193

BAM Alaska Manufacturing
Marijuana Manufacturing Facility - Palmer
Lot 7; Block 2
Airplane Acres Subdivision
6051 W. Aeronautical Avenue
Palmer, Alaska 99623

sheet name
Premises Site Plan

Release Date: **10-21-2022**

sheet number
AP-3

AMCO Received 2/1/2023

Diagram 4
BAM Concentrates License # 28719

▨ - Co-owned + Co-located cultivation License # 17886

□ - Proposed licensed premises / Right to possession

AMCO Received 2/1/2023