Alcoholic Beverage Control Office

Transferee and Transferor Certifications Form

Application for Transfer of Location

Application ID: 7931
License Type: Brewery Manufacturer License (BML) AS 04.09.020
License Number: 6008

From Transferor:

Doing Business As: Copper River Brewing
Premises Address: 507 1st Street, Cordova, AK, 99574, USA

Licensee

Licensee Name: No Road Brewing Llc
Type: Limited liability company
Licensee Mailing Address: P.O. Box 1384, Cordova, AK, 99574, USA

Entity Officer, Stockholder/Shareholder

Entity Member #1
Type: Organization
Name: Christiana Fincher
Title: Member
Percentage of Ownership: 50%

Entity Member #2
Type: Organization
Name: Curtis Fincher
Title: Member
Percentage of Ownership: 50%

To Transferee:

Doing Business As: Copper River Brewing
Premises Address: 516 First St, Cordova, AK, 99574, USA

Licensee

Licensee Name:	No Road Brewing Llc
Type:	Limited liability company
Licensee Mailing Address:	P.O. Box 1384, Cordova, AK, 99574, USA

Entity Officer, Stockholder/Shareholder

Entity Member #1

Type:	Organization
Name:	Christiana Fincher
Title:	Member
Percentage of Ownership:	50%

Entity Member #2

Type:	Organization
Name:	Curtis Fincher
Title:	Member
Percentage of Ownership:	50%

Additional copies of this page may be attached, as needed, for the controlling interest of the current licensee to be represented.

	Christiana Fincher	7/28/26
Signature of transferee	**Printed name of transferee**	**Date**
	Curtis Fincher	7/28/26
Signature of transferee	**Printed name of transferee**	**Date**
Signature of transferee	**Printed name of transferee**	**Date**

I declare under penalty of perjury that the undersigned represents a controlling interest of the current licensee. I additionally certify that I, as the current licensee (either the sole proprietor or the controlling interest of the currently licensed entity) have examined this application, approve of the transfer of this license, and find the information on this application to be true, correct, and complete.

	Christiana Fincher	7/28/26
Signature of transferor	**Printed name of transferor**	**Date**
	Curtis Fincher	7/28/26
Signature of transferor	**Printed name of transferor**	**Date**
Signature of transferor	**Printed name of transferor**	**Date**

Christiana Fincher
Christiana Fincher

Document reference ID : 7931

Licensing Application Summary

Transfer of Location

License ID:	6008
Application ID:	7931
Applicant Name:	No Road Brewing Llc
License Type applied for:	Brewery Manufacturer License (BML) (AS 04.09.020)
Application Status:	In Review
Application Submitted On:	07/28/2026 12:40 PM AKDT

Entity Information

Business Structure:	Limited liability company
FEIN/SSN Number:	[redacted]
Alaska Entity Number (CBPL):	10174594

Entity Contact Information

Mailing Address:	P.O. Box 1384, Cordova, AK, 99574, USA

Tell Us About You

Authority Type:	I am authorized user by the designated licensee with binding authority
Legal First Name:	Christiana

Legal Last Name: Fincher

Email Address: christiana.routon@gmail.com

Phone Number: 713-299-6971

Additional Authorized Users

Legal Name	Relation with Applicant
Curtis Fincher	Designated Licensee

Ownership / Principal Party Details

Principal Parent Entity	Principal Party	Role	%Ownership
No Road Brewing Llc	Christiana Fincher	Member	50
No Road Brewing Llc	Curtis Fincher	Member	50

TTB (Alcohol and Tabacco Tax and Trade Bureau)

TTB ID 2026-BRE-00449-O

Premises Address

Address: 516 First St, Cordova, AK, 99574, USA

Does the proposed site include a valid street address? Yes

Basic Business information

Business/Trade Name: Copper River Brewing

Premises Contact Details

Contact Person Name	Christiana Fincher
Business Phone Number	713-299-6971
Alternate Phone Number	302-562-0401
Email Address	christiana.routon@gmail.com

Local Government and Community Council Details

City/Municipality	Cordova
Borough	Unorganized Borough

Property Ownership

Do you, the applicant, own the land, building, and/or warehouse at this proposed licensed location?

Yes

Property Utilization Status

An Existing Facility

Property Ownership Deed

deed of trust.pdf

Premises Diagram

Will the license or permit embrace the entire premises address?

No

Premises Diagram

- Copper River Brewing Drawing Set AMCO.pdf

Public Notice Posting Attestation and Publishers Affidavit

Have you posted your application at both required locations for ten consecutive days?	Yes
What was the other conspicuous location of your post? (Please Include the full address)	512 1st Street, Cordova, AK, 99574
What was the first day you posted your application?	07/01/2026
If the newspaper advertisement was published did you advertise once a week for three consecutive weeks or if by radio twice week for three successive weeks?	Yes
What was the final date your advertisement was published/broadcasted?	07/24/2026

Newspaper/Publishers Affidavit

doc2.pdf
doc2.pdf

I attest that I have met the public posting notice requirement set forth under AS 04.11.310 by posting a copy of my application for the 10-day period at the location of the proposed licensed premises and at another conspicuous location in the area of the proposed premises as listed in this application.

I hereby attest that I am the person herein named and subscribing to this application and that I have read the complete application, and I know the full content thereof. I declare that all of the information contained herein, and evidence or other documents submitted are true and correct. I understand that any falsification or misrepresentation of any item or response in this application, or any attachment, or documents to support this application, is sufficient grounds for denying or revoking a license/permit. I further understand that it is a Class A misdemeanor under Alaska Statute 11.56.210 to falsify an application and commit the crime of unsworn falsification.

Attestations

I certify that all proposed licensees (as defined in AS 04.11.260) and affiliates have been listed on this application.

I certify that I understand that providing a false statement on this form or any other form provided by AMCO is grounds for rejection or denial of this application or revocation of any license issued.

I certify that all licensees, agents, and employees who sell or serve alcoholic beverages or check the identification of a patron will complete an approved alcohol server education course, if required by AS 04.21.025, and, while selling or serving alcoholic beverages, will carry or have available to show a current course card or a photocopy of the card certifying completion of approved alcohol server education course, if required by 3 AAC 305.700.

I agree to provide all information required by the Alcoholic Beverage Control Board in support of this application.

I hereby certify that I am the person herein named and subscribing to this application and that I have read the complete application, and I know the full content thereof. I declare that all of the information contained herein, and evidence or other documents submitted are true and correct. I understand that any falsification or misrepresentation of any item or response in this application, or any attachment, or documents to support this application, is sufficient grounds for denying or revoking a license/permit. I further understand that it is a Class A misdemeanor under Alaska Statute 11.56.210 to falsify an application and commit the crime of unsworn falsification.

I certify that all proposed licensees have been listed with Division of Corporation, Business, and Professional Licensing.

I certify that I and any individual identified in the business entity ownership section of this application, has or will read AS 04 and its implementing regulations.

Signature

This application was digitally signed by : Christiana Fincher on 07/01/2026 01:23 PM AKDT

Payment Info

Payment Type : CC

Payment Id: c5aacc9c-2744-4eaa-a1a0-9ad0eefb4bd2

Receipt Number: 101335336

Payment Date: 07/28/2026 01:01 PM AKDT

Documents

#	File Name	Type	Added On
1	deed of trust.pdf	License property ownership document	07/01/2026 12:31 PM AKDT
2	Copper River Brewing Drawing Set AMCO.pdf	License Location Diagram Document	07/01/2026 12:37 PM AKDT
3	doc2.pdf	Publishers Affidavit	07/28/2026 12:57 PM AKDT

4	Transferee and Transferor Certifications Form-7931.pdf	Transferee and Transferor Certifications Form	07/28/2026 12:57 PM AKDT
5	doc2.pdf	Publishers Affidavit	07/28/2026 12:57 PM AKDT
6	Transferee and Transferor Certifications Form-7931.pdf	Transferee and Transferor Certifications Form	07/28/2026 12:57 PM AKDT

WALL TYPES

1

5/8" GYPSUM WALL BOARD, TYPE "X"
2X4 WOOD STUD @ 16" O.C.
SOUND BATT
5/8" GYPSUM WALL BOARD, TYPE "X"

2

5/8" GYPSUM WALL BOARD, TYPE "X"
2X4 WOOD STUD @ 16" O.C.
5/8" GYPSUM WALL BOARD, TYPE "X"

3

5/8" GYPSUM WALL BOARD, TYPE "X"
2X6 WOOD STUD @ 16" O.C.
SOUND BATT
5/8" GYPSUM WALL BOARD, TYPE "X"

4


5/8" GYPSUM WALL BOARD, TYPE "X"
TWO 2X4 WOOD STUD @ 16" O.C.
STAGGERED WITH SOUND BATT
MIN 1" AIRCAP
5/8" GYPSUM WALL BOARD, TYPE "X"

GENERAL SHEET NOTES

1. FOR FURTHER INFORMATION SEE STRUCTURAL, ELECTRICAL AND MECHANICAL DRAWINGS
2. COORDINATE ALL KITCHEN CONSULTANT ITEMS
3. SEE SHEET A 1.2 FOR REFLECTED CEILING PLAN
4. SEE INTERIOR ELEVATIONS FOR WALL FINISHES ON SHEET A 7.1 AND 7.2
5. SEE SHEET A 7.2 FOR DOOR AND PLUMBING SCHEDULE

SHEET KEY NOTES

1 FURNITURE, N.I.C.
2 RELOCATED EQUIPMENT BY OWNER, COORDINATE WITH ELECTRICAL/ MECHANICAL
3 RELOCATED CHILLER, CORDINATE WITH ELECTRICAL/ MECHANICAL
4 EXST STEEL COLUMN TO REMAIN, PAINTED
5 ELECTRICAL EQUIPMENT
6 MECHANICAL CHASE
7 TRASH COLLECTING STATION
8 ACCESS TO BASEMENT
9 EXST WALL TO REMAIN, SEE WALL SECTION 2/ A 3.1
10 CUSTOM BUILT TABLES , SEE 2/ A 3.1, TYP.
11 COORDINATE PLUMBING WITH KITCHEN CONSULTANT IF NEEDED ADD PLUMBING WALL
12 EXISTING FLOOR DRAIN TO REMAIN

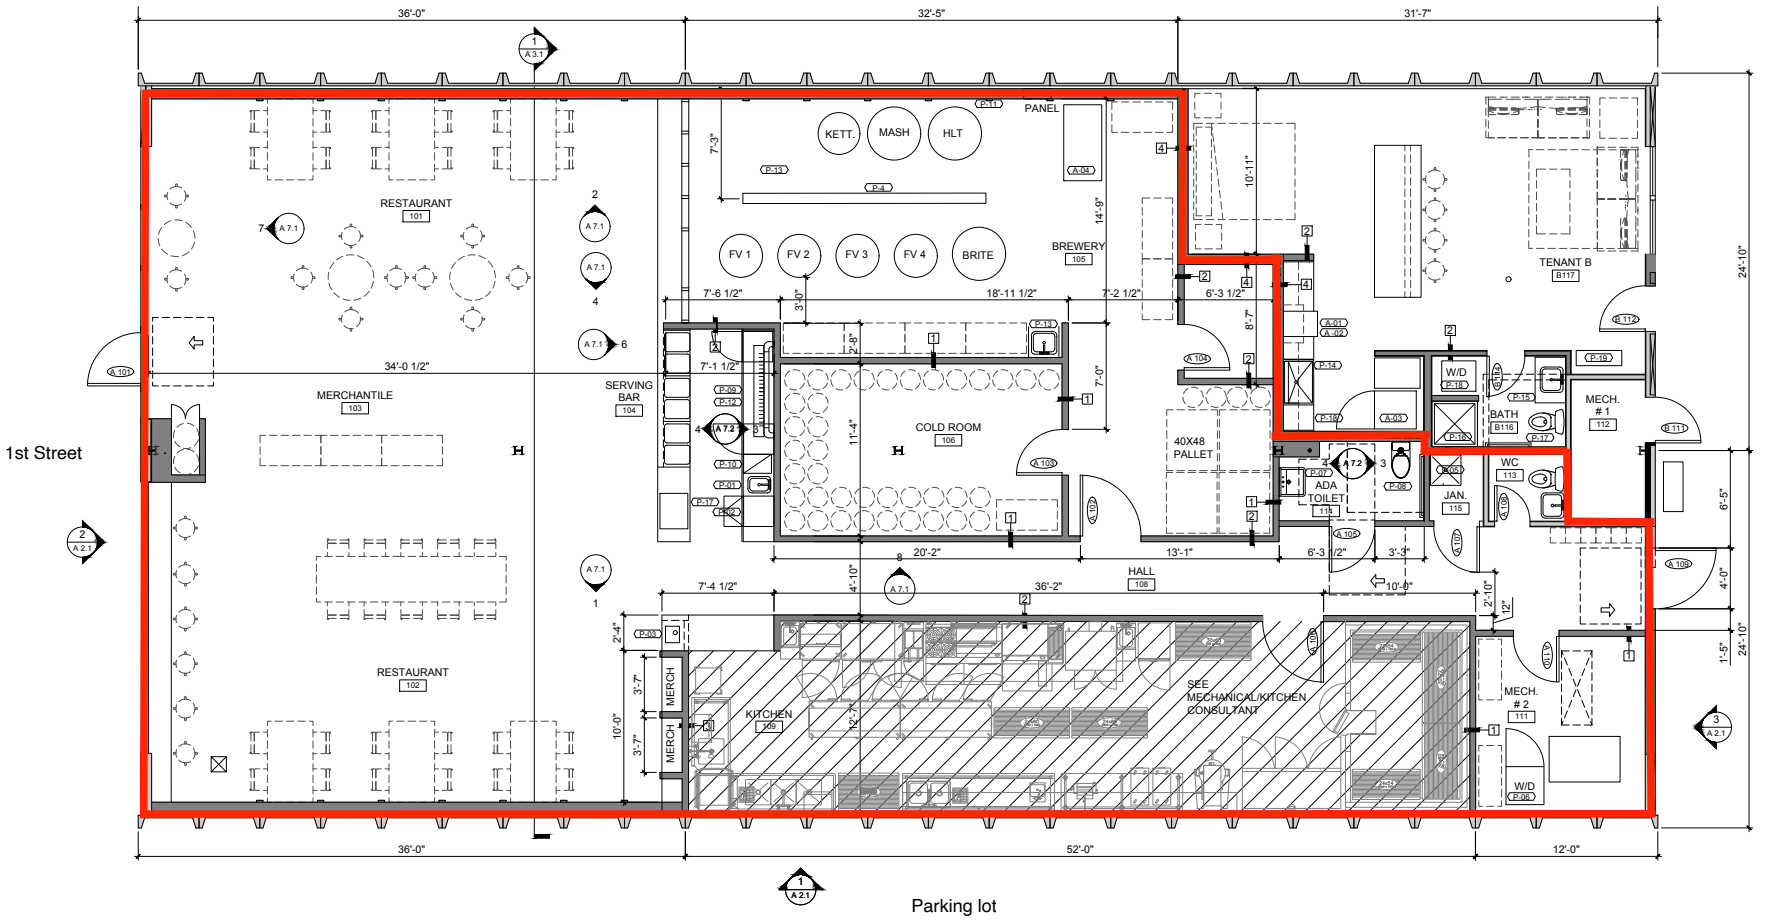

1 FIRST FLOOR PLAN
1/4" = 1'-0"

LUMEN design, LLC
306 G Street
Anchorage, AK 99501
907 771 9940

RENOVATION FOR COPPER RIVER BREWING

CORDOVA ALASKA

REVISIONS

JOB NO. 2513
DATE 2026 0527
DRAWN BY PSS

1. FLOOR PLAN

SHEET NO.
A 1.1

STATE OF ALASKA 49th
Petra Sattler-Smith
A 13240
04 23 2026
REGISTERED PROFESSIONAL ARCHITECT