Alcohol and Marijuana Control Office
550 W 7th Avenue, Suite 1600
Anchorage, AK 99501
marijuana.licensing@alaska.gov
https://www.commerce.alaska.gov/web/amco
Phone: 907.269.0350

Alaska Marijuana Control Board

Form MJ-02: Premises Diagram

What is this form?

A detailed diagram of the proposed licensed premises is required for all marijuana establishment license applications, per 3 AAC 306.020(b)(8). Your diagram must show all entrances and boundaries of the premises, restricted access areas, and storage areas, and dimensions. If your proposed premises is located within a building or building complex that contains multiple businesses and/or tenants, please provide an additional page that clearly shows the location of your proposed premises within the building or building complex, along with the addresses and/or suite numbers of the other businesses and/or tenants within the building or building complex. For those applying for a limited marijuana cultivation license, the proposed area(s) for cultivation must be clearly delineated.

The second page of this form is not required. Blueprints, CAD drawings, or other clearly drawn and marked diagrams may be submitted in lieu of the second page of this form. The first page must still be completed, attached to, and submitted with any supplemental diagrams. An AMCO employee may require you to complete the second page of this form if additional documentation for your premises diagram is needed.

This form must be completed and submitted to AMCO's main office before any license application will be considered complete.

	Yes	No
I have attached blueprints, CAD drawings, or other supporting documents in addition to, or in lieu of, the second page of this form.	☑	☐

RECEIVED
JAN 19 2017
ALCOHOL & MARIJUANA CONTROL OFFICE
STATE OF ALASKA

Section 1 – Establishment Information

Enter information for the business seeking to be licensed, as identified on the license application.

Licensee:	ROBERT M. MIKOL	**License Number:**	10481		
License Type:	STANDARD MARIJUANA CULTIVATION FACILITY				
Doing Business As:	GOLDHILL GARDENS				
Premises Address:	2941 "C" Goldhill Rd				
City:	Fairbanks	**State:**	AK	**ZIP:**	99709

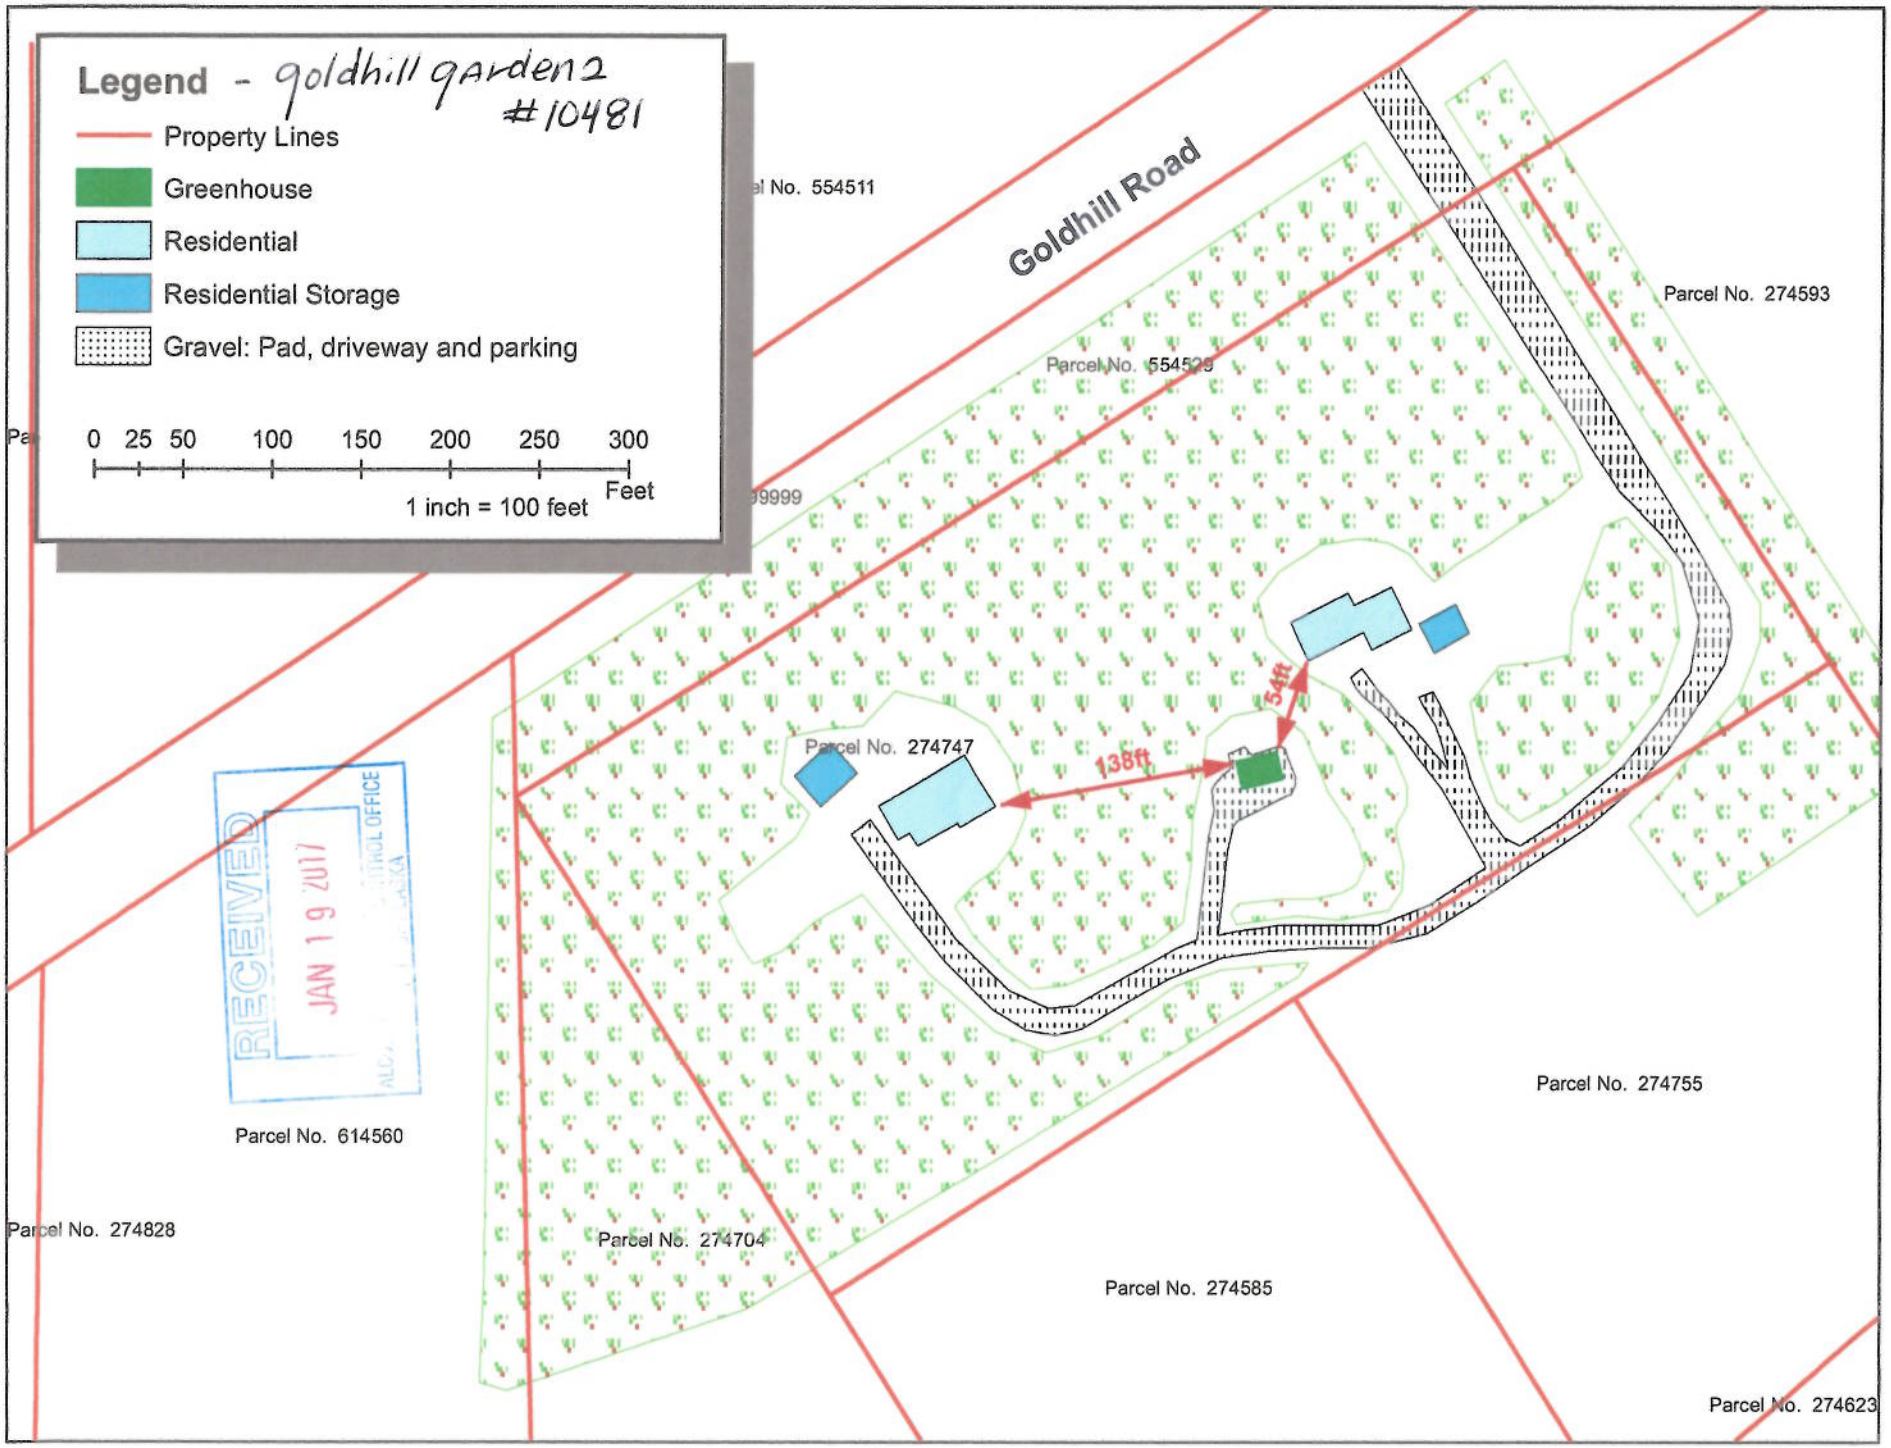
Legend - goldhill garden2 #10481
Property Lines
Greenhouse
Residential
Residential Storage
Gravel: Pad, driveway and parking
0 25 50 100 150 200 250 300
Feet
1 inch = 100 feet
Goldhill Road
Parcel No. 554511
Parcel No. 554529
Parcel No. 274593
Parcel No. 274747
138ft
54ft
Parcel No. 614560
Parcel No. 274828
Parcel No. 274704
Parcel No. 274585
Parcel No. 274755
Parcel No. 274623
RECEIVED
JAN 19 2017

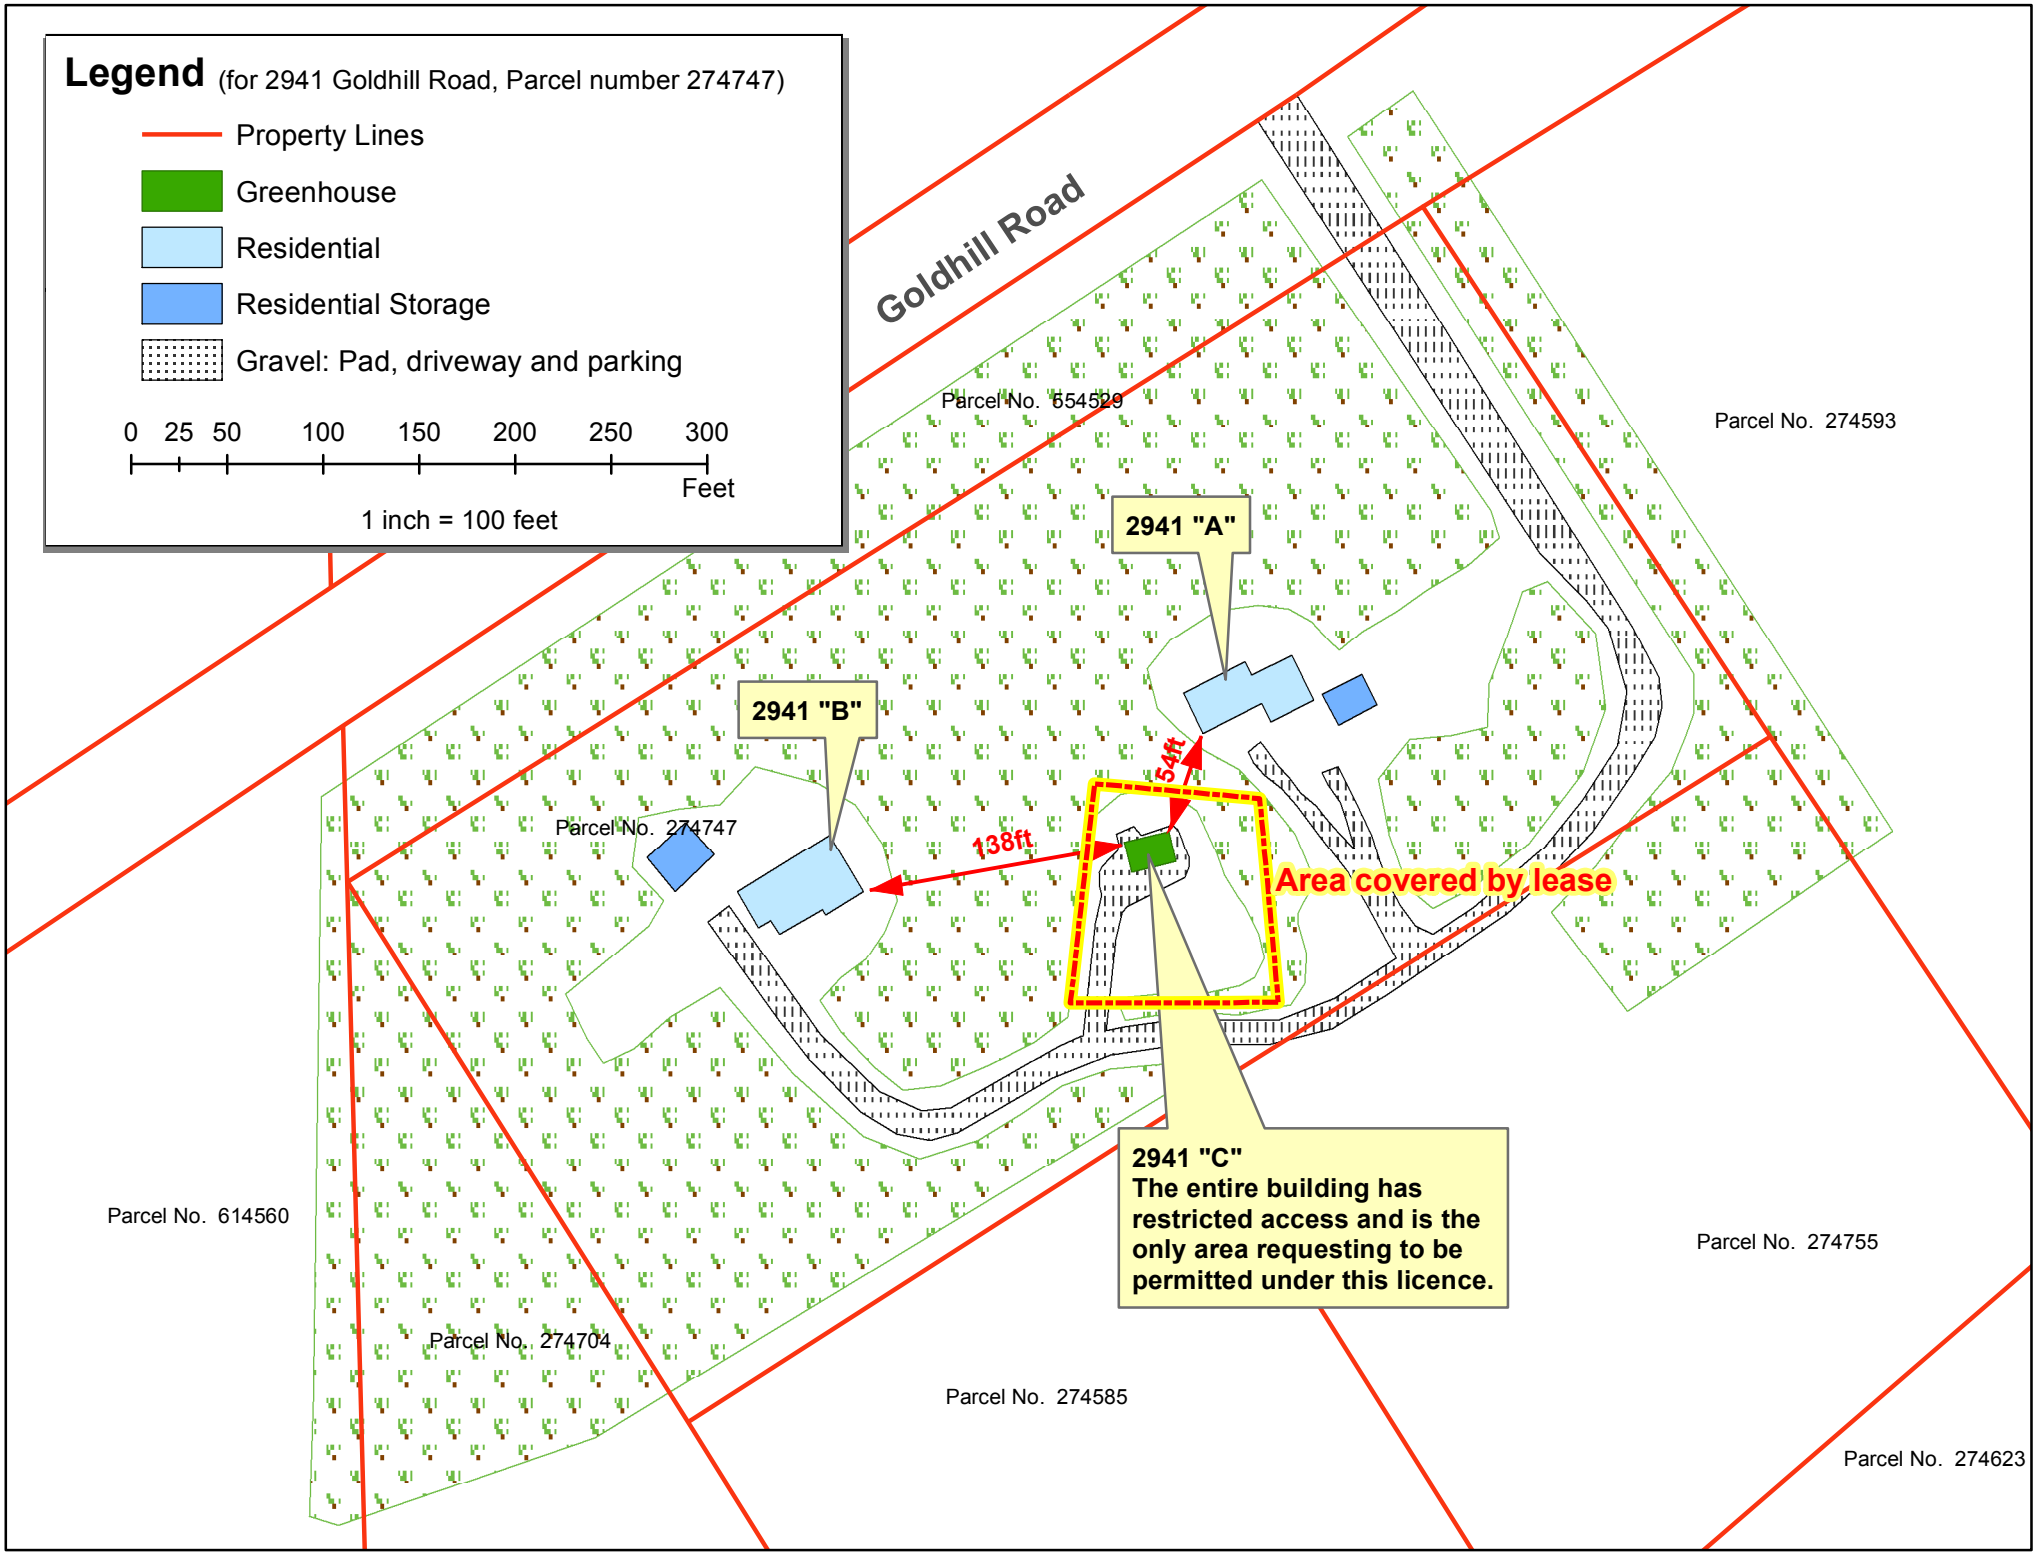
Legend (for 2941 Goldhill Road, Parcel number 274747)
Property Lines
Greenhouse
Residential
Residential Storage
Gravel: Pad, driveway and parking
0 25 50 100 150 200 250 300
Feet
1 inch = 100 feet
Goldhill Road
Parcel No. 654529
Parcel No. 274593
2941 "A"
2941 "B"
54ft
138ft
Parcel No. 274747
Area covered by lease
2941 "C"
The entire building has restricted access and is the only area requesting to be permitted under this licence.
Parcel No. 614560
Parcel No. 274755
Parcel No. 274704
Parcel No. 274585
Parcel No. 274623

1st Floor

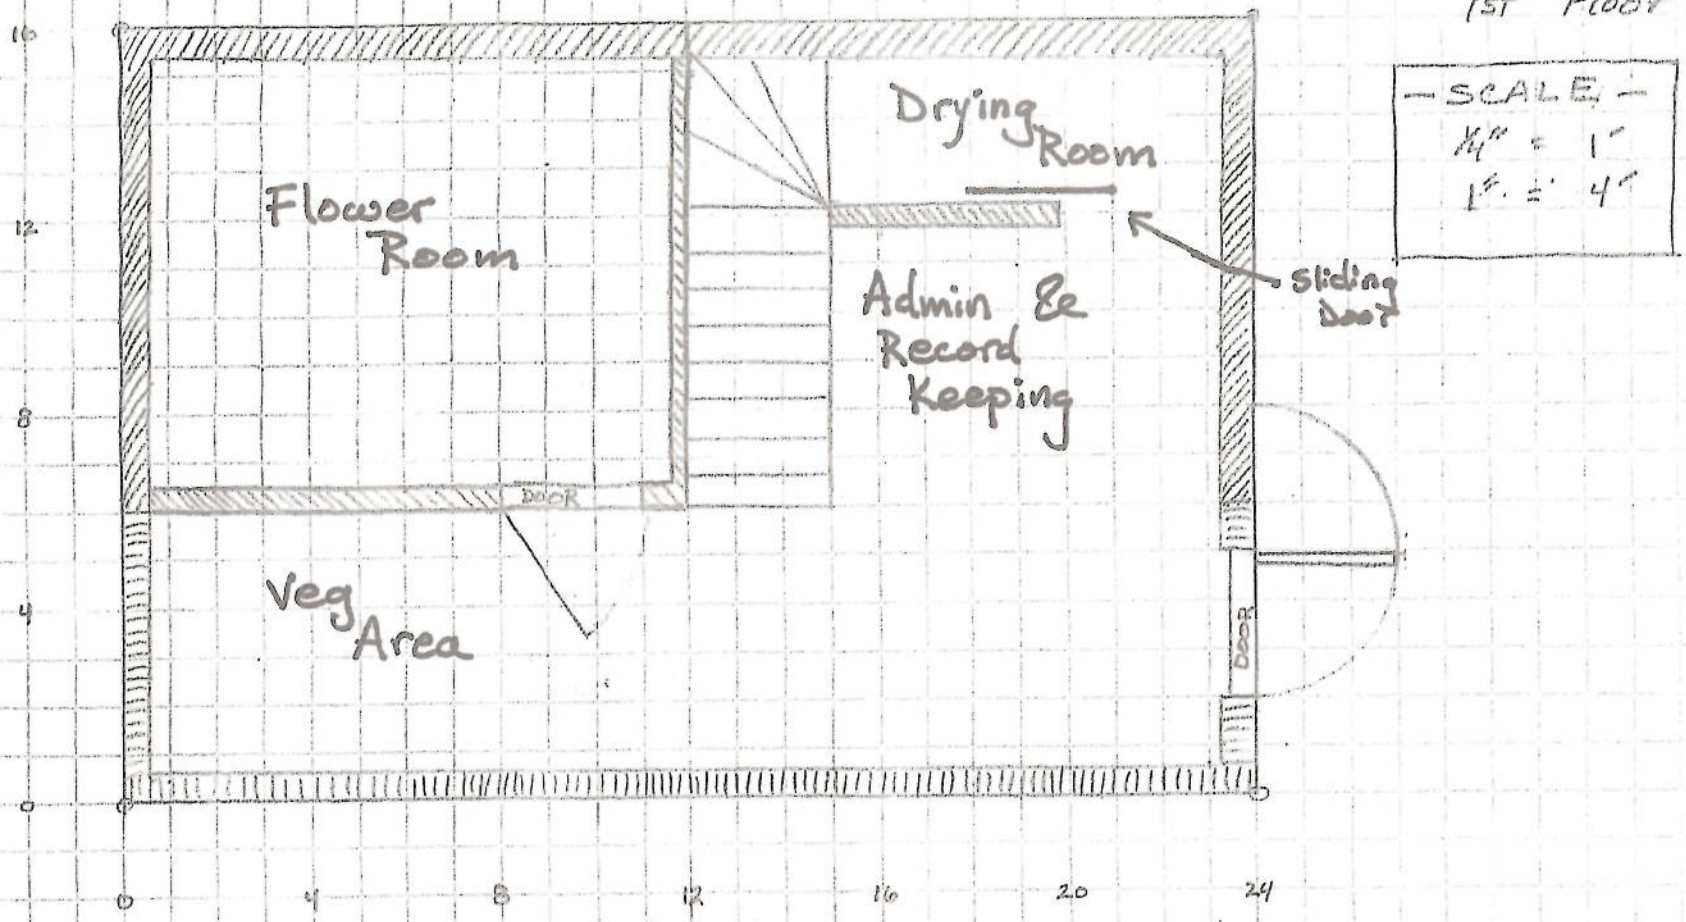

Legend

= 6" outside wall

= 3" inside wall

= Glazing

RECEIVED
JAN 19 2017
MARIJUANA CONTROL OFFICE
STATE OF ALASKA

goldhill gardens
#10481

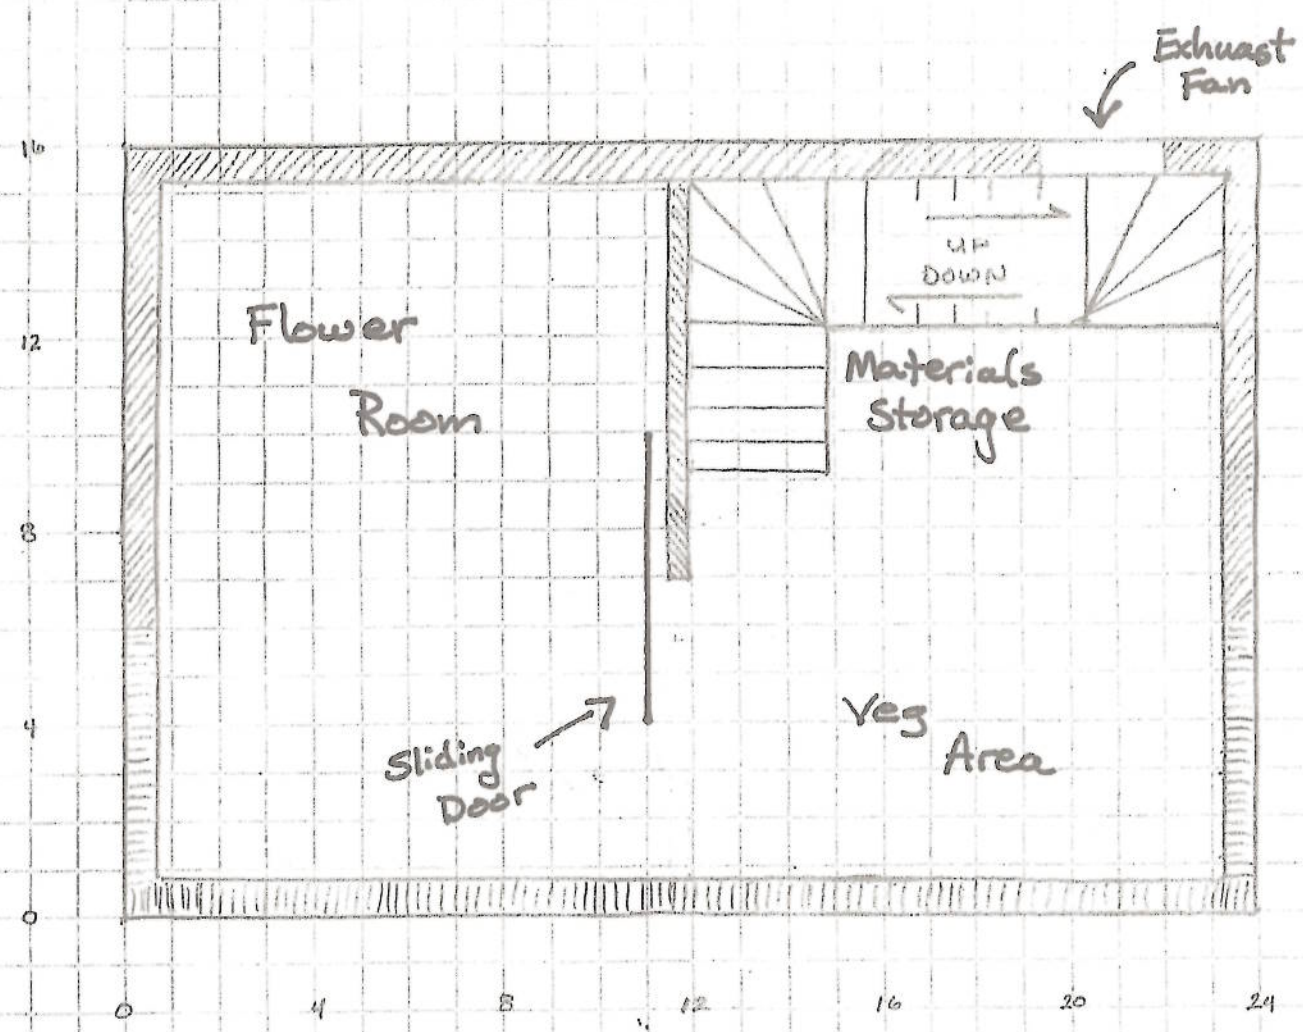

2nd Floor

— Scale —
1/4" = 1'
1" = 4'

Legend

= 6" Outside wall

= 3" Inside wall

= Glazing

RECEIVED
JAN 19 2011
NORTHWEST REGIONAL OFFICE
ALASKA

901 dhill
garden2
#10481

SECURITY CAMERA PLACEMENT

1st Floor

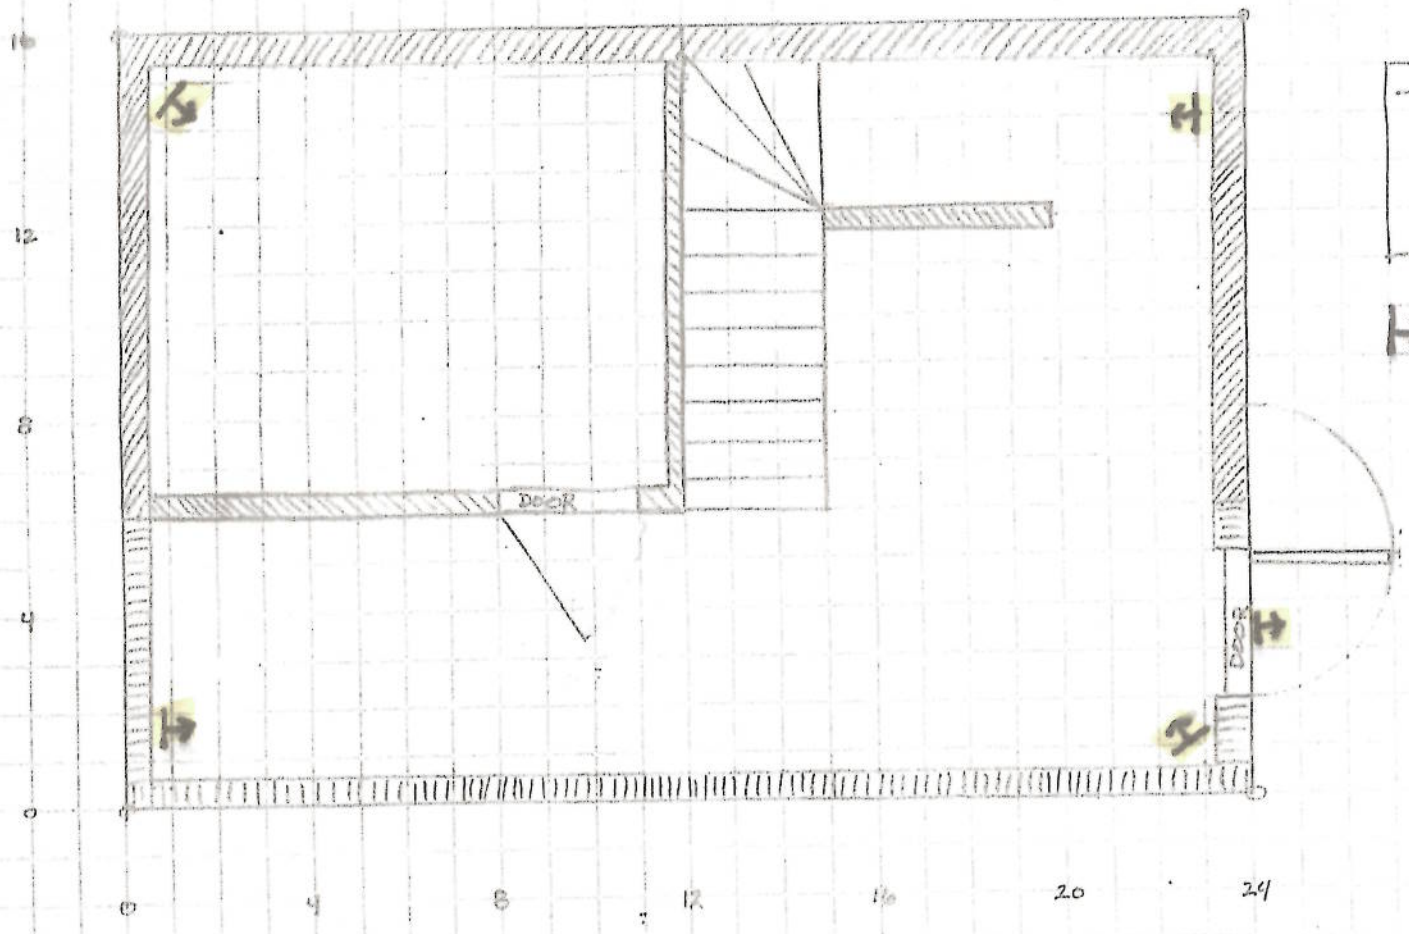

— SCALE —
1/4" = 1'
1" = 4'

CAMERA : DIRECTION OF CAMERA

Legend

= 6" outside wall

= 3" inside wall

= Glazing

RECEIVED
JAN 19 2011
ALCOHOL MARIJUANA CONTROL
STATE OF ALASKA

goldhill
garden2
#10481

SECURITY CAMERA PLACEMENT

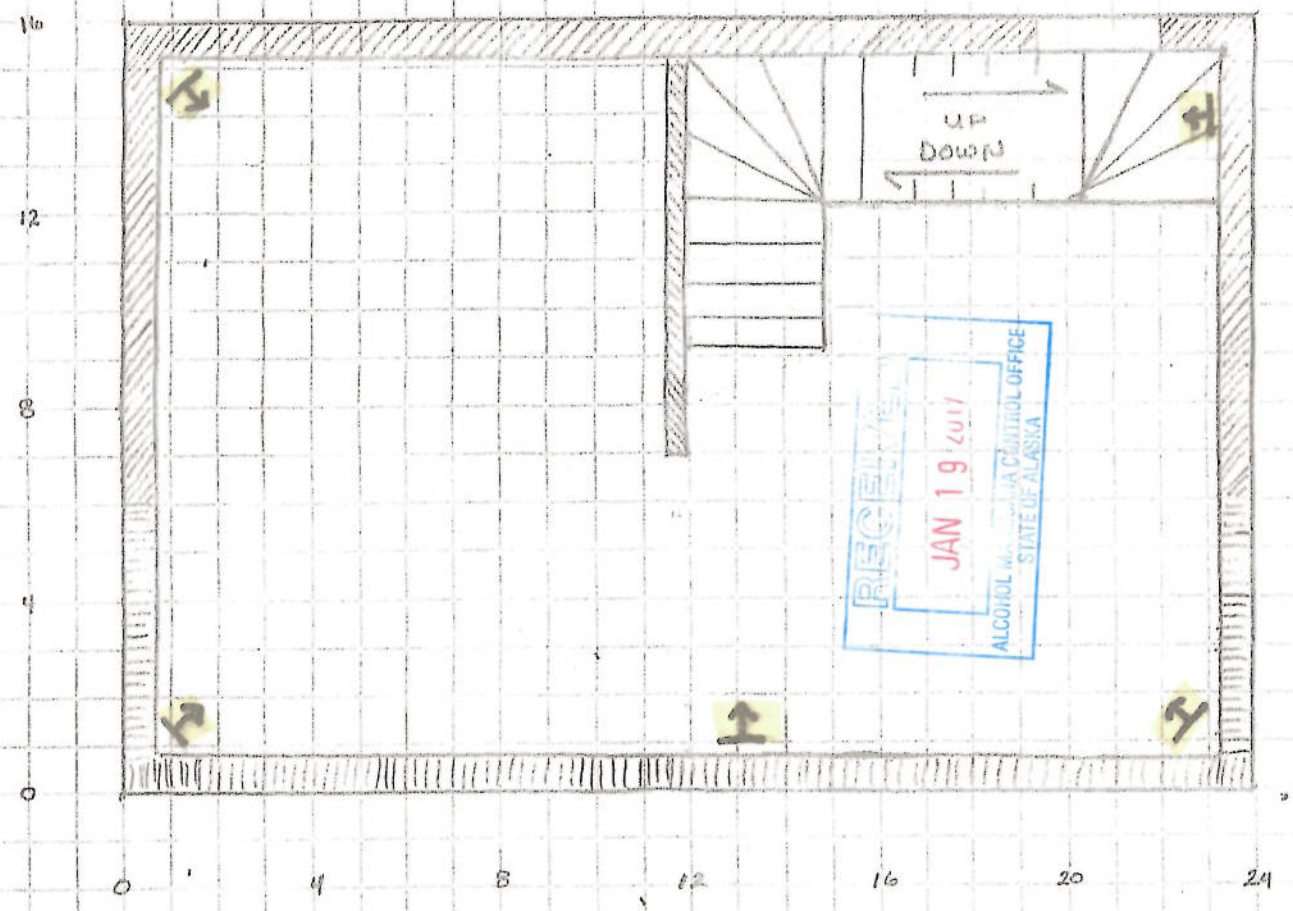

2nd Floor

— Scale —
1/4" = 1'
1" = 4'

: CAMERA & DIRECTION OF CAMERA

RECEIVED
JAN 19 2011
ALCOHOL BEVERAGE CONTROL OFFICE
STATE OF ALASKA

Legend

= 6" Outside Wall

= 3" Inside wall

= Glazing

goldhill
garden2
#10481

Goldhill Gardens : Product Storage Area (page 1 of 2)

1st Floor

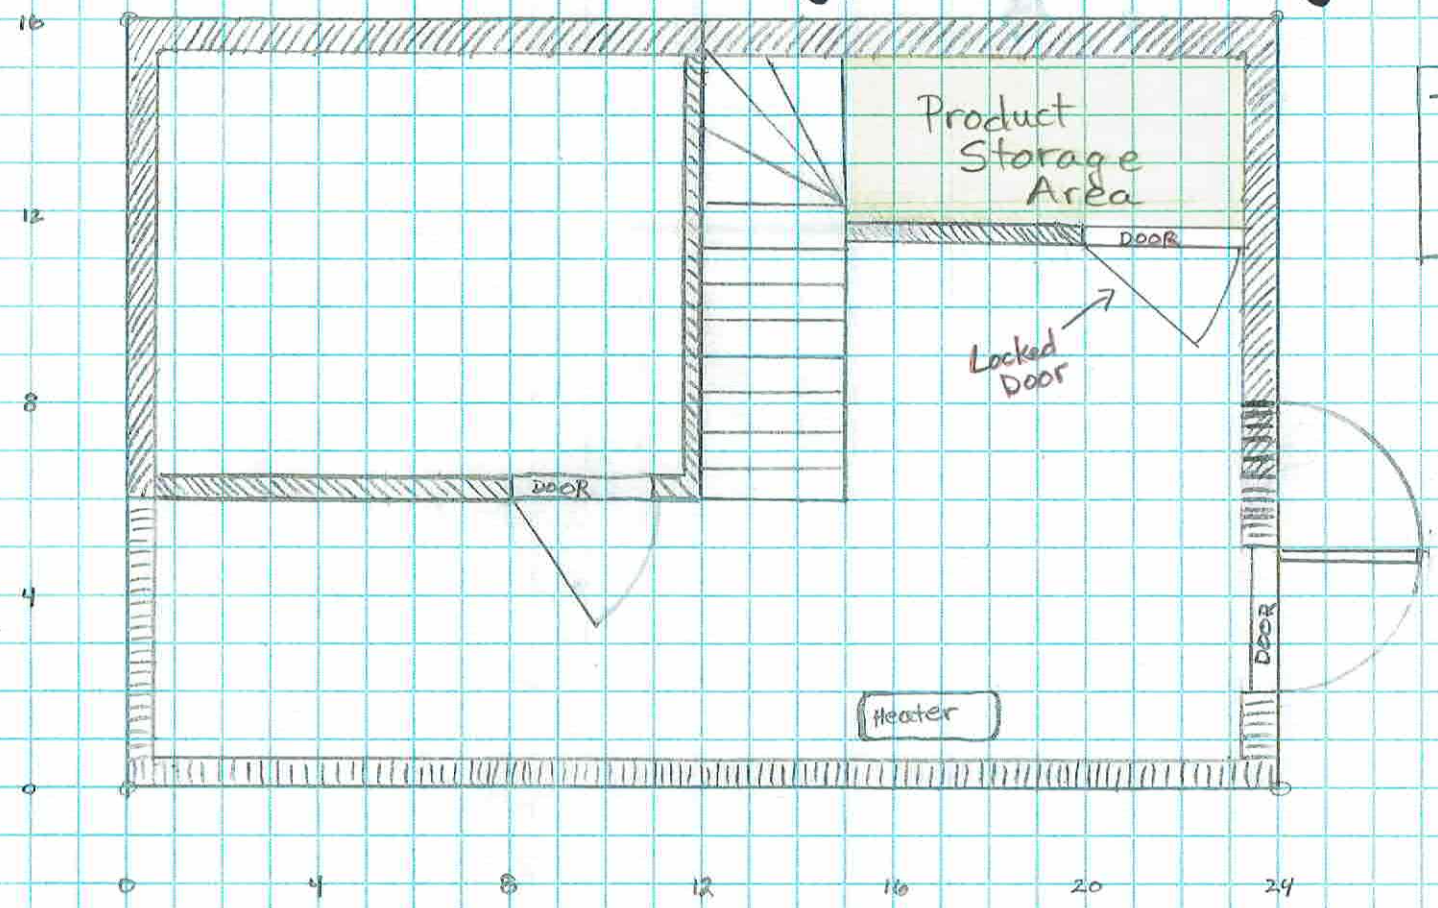

— SCALE —
1/4" = 1'
1" = 4'

Legend

= 6" outside wall

= 3" inside wall

= Glazing

Goldhill Gardens : Product Storage Area Shown In Yellow

Application #10481

Goldhill Gardens : Product Storage Area (page 2 of 2)

2nd Floor

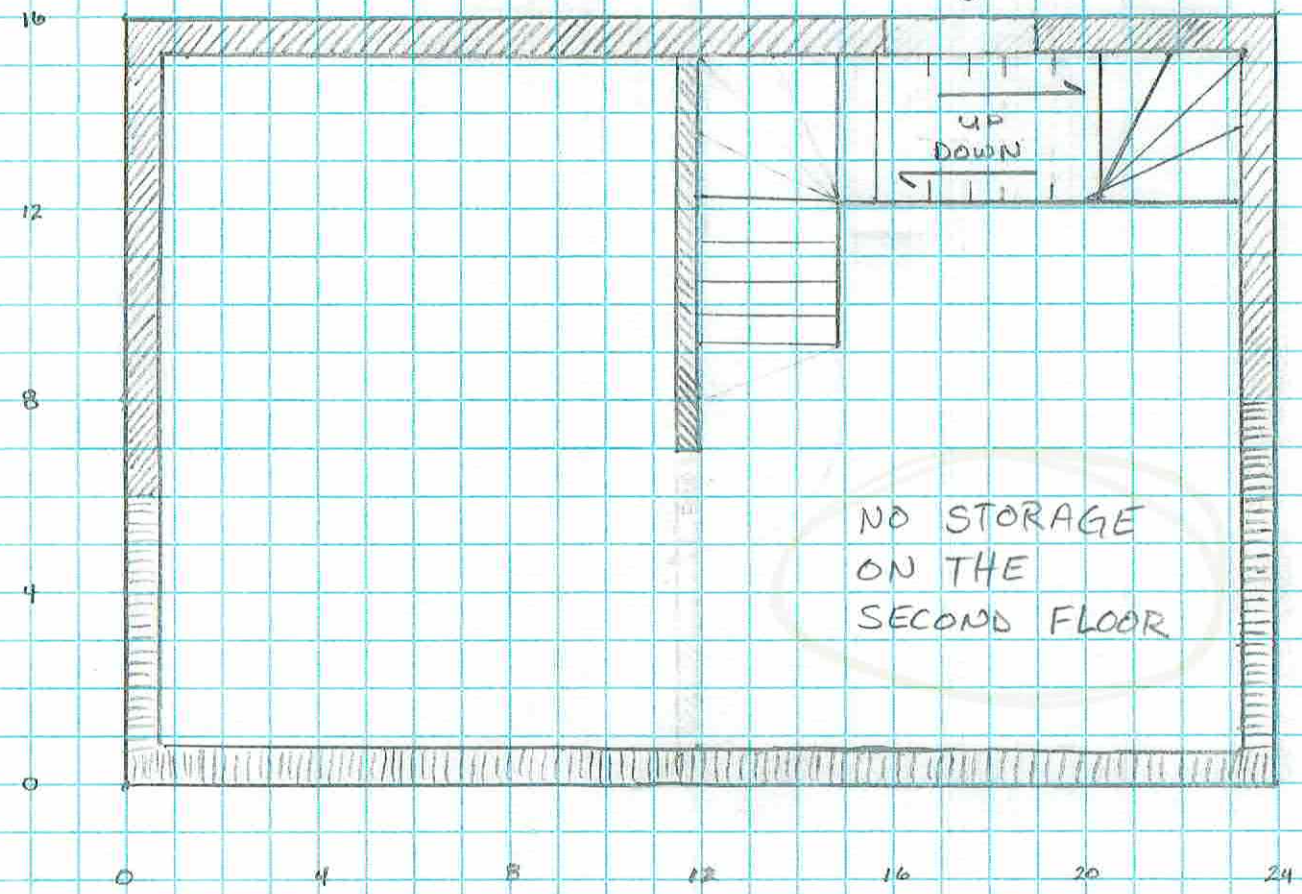

— Scale —
1/4" = 1'
1" = 4'

Legend

= 6" Outside wall

= 3" Inside wall

= Glazing

Goldhill Gardens: Surveillance Area (page 1 of 2)

1st Floor

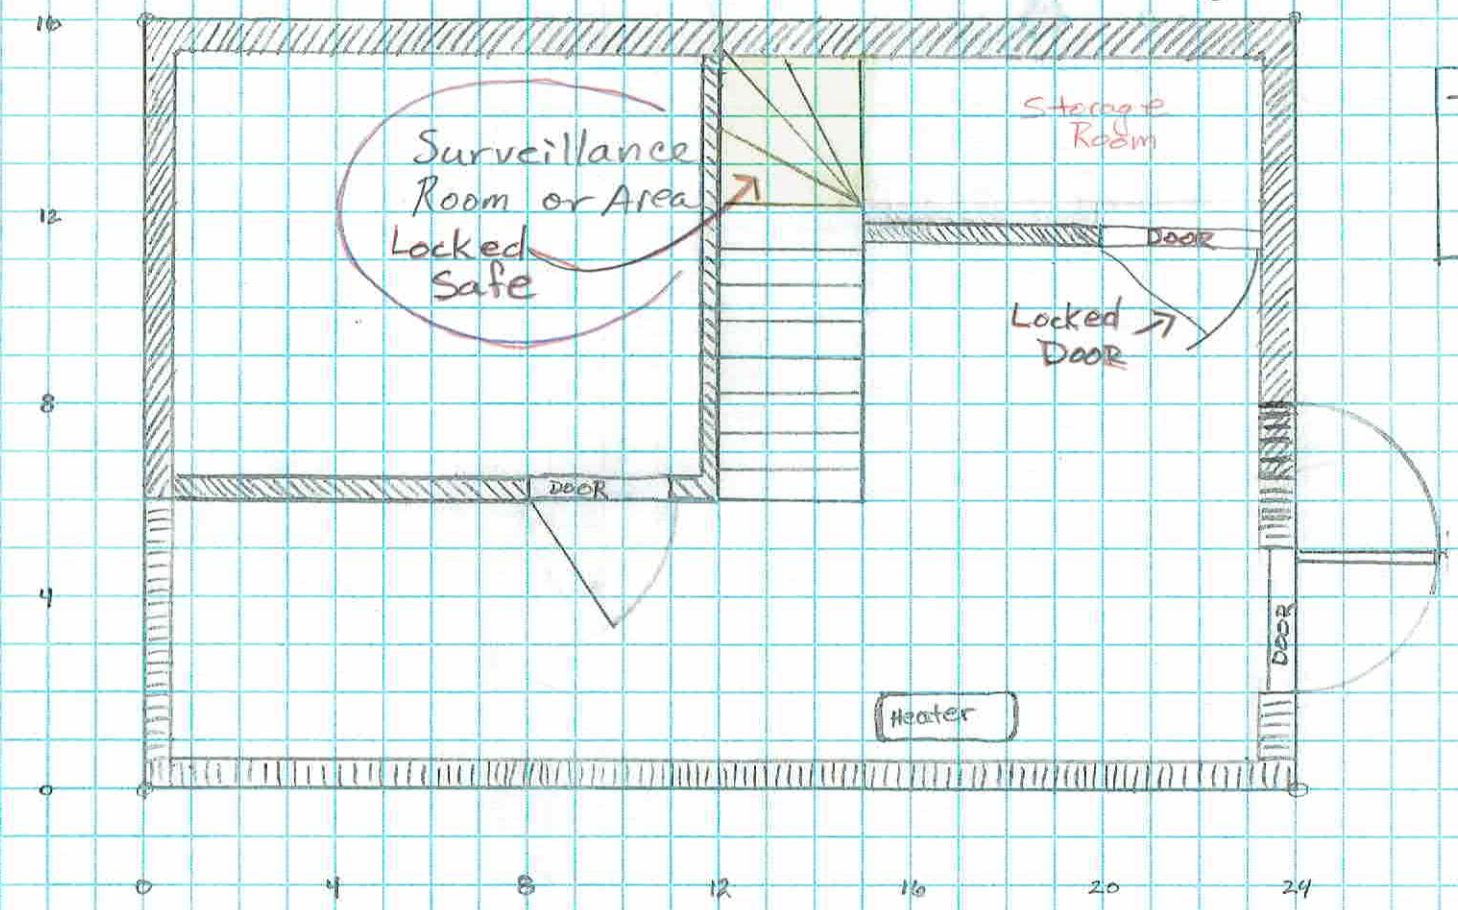

— SCALE —
1/4" = 1'
1" = 4'

Legend

= 6" outside wall

= 3" inside wall

= Glazing

Surveillance Room or Area
Digital Storage and processing are kept in a safe (locked) Under the lower landing, behind a locked door, in the Storage Room — Shown In Yellow

Application # 10481

Goldhill Gardens: Surveillance Area (page 2 of 2)

2nd Floor

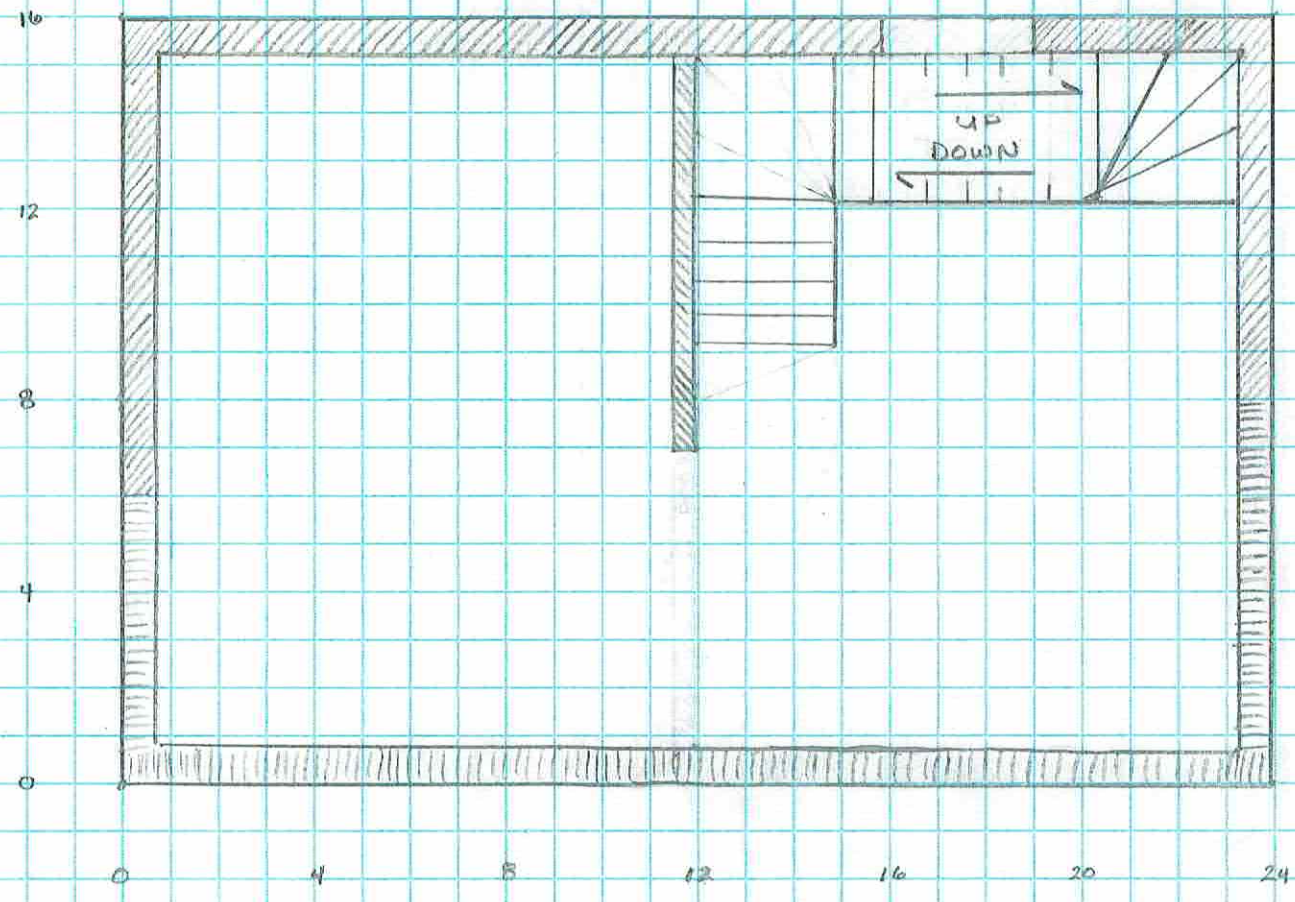

— Scale —
1/4" = 1'
1" = 4'

No Surveillance Storage or Processing on the Second floor.

Legend

= 6" Outside Wall

= 3" Inside wall

= Glazing