Alcohol and Marijuana Control Office
550 W 7th Avenue, Suite 1600
Anchorage, AK 99501
marijuana.licensing@alaska.gov
https://www.commerce.alaska.gov/web/amco
Phone: 907.269.0350

Alaska Marijuana Control Board

Form MJ-02: Premises Diagram

What is this form?

A detailed diagram of the proposed licensed premises is required for all marijuana establishment license applications, per 3 AAC 306.020(b)(8). Your diagram must show all entrances and boundaries of the premises, restricted access areas, and storage areas, and dimensions. If your proposed premises is located within a building or building complex that contains multiple businesses and/or tenants, please provide an additional page that clearly shows the location of your proposed premises within the building or building complex, along with the addresses and/or suite numbers of the other businesses and/or tenants within the building or building complex. For those applying for a limited marijuana cultivation license, the proposed area(s) for cultivation must be clearly delineated.

The second page of this form is not required. Blueprints, CAD drawings, or other clearly drawn and marked diagrams may be submitted in lieu of the second page of this form. The first page must still be completed, attached to, and submitted with any supplemental diagrams. An AMCO employee may require you to complete the second page of this form if additional documentation for your premises diagram is needed.

This form must be completed and submitted to AMCO's main office before any license application will be considered complete.

	Yes	No
I have attached blueprints, CAD drawings, or other supporting documents in addition to, or in lieu of, the second page of this form.	☑	☐

Section 1 – Establishment Information

Enter information for the business seeking to be licensed, as identified on the license application.

Licensee:	The Connoisseur, LLC	**License Number:**	13487		
License Type:	Standard Marijuana Cultivation Facility				
Doing Business As:	The Connoisseur				
Premises Address:	3200 W Top of the World Circle, Unit A				
City:	Wasilla	**State:**	AK	**ZIP:**	99654

THE CONNOISSEUR

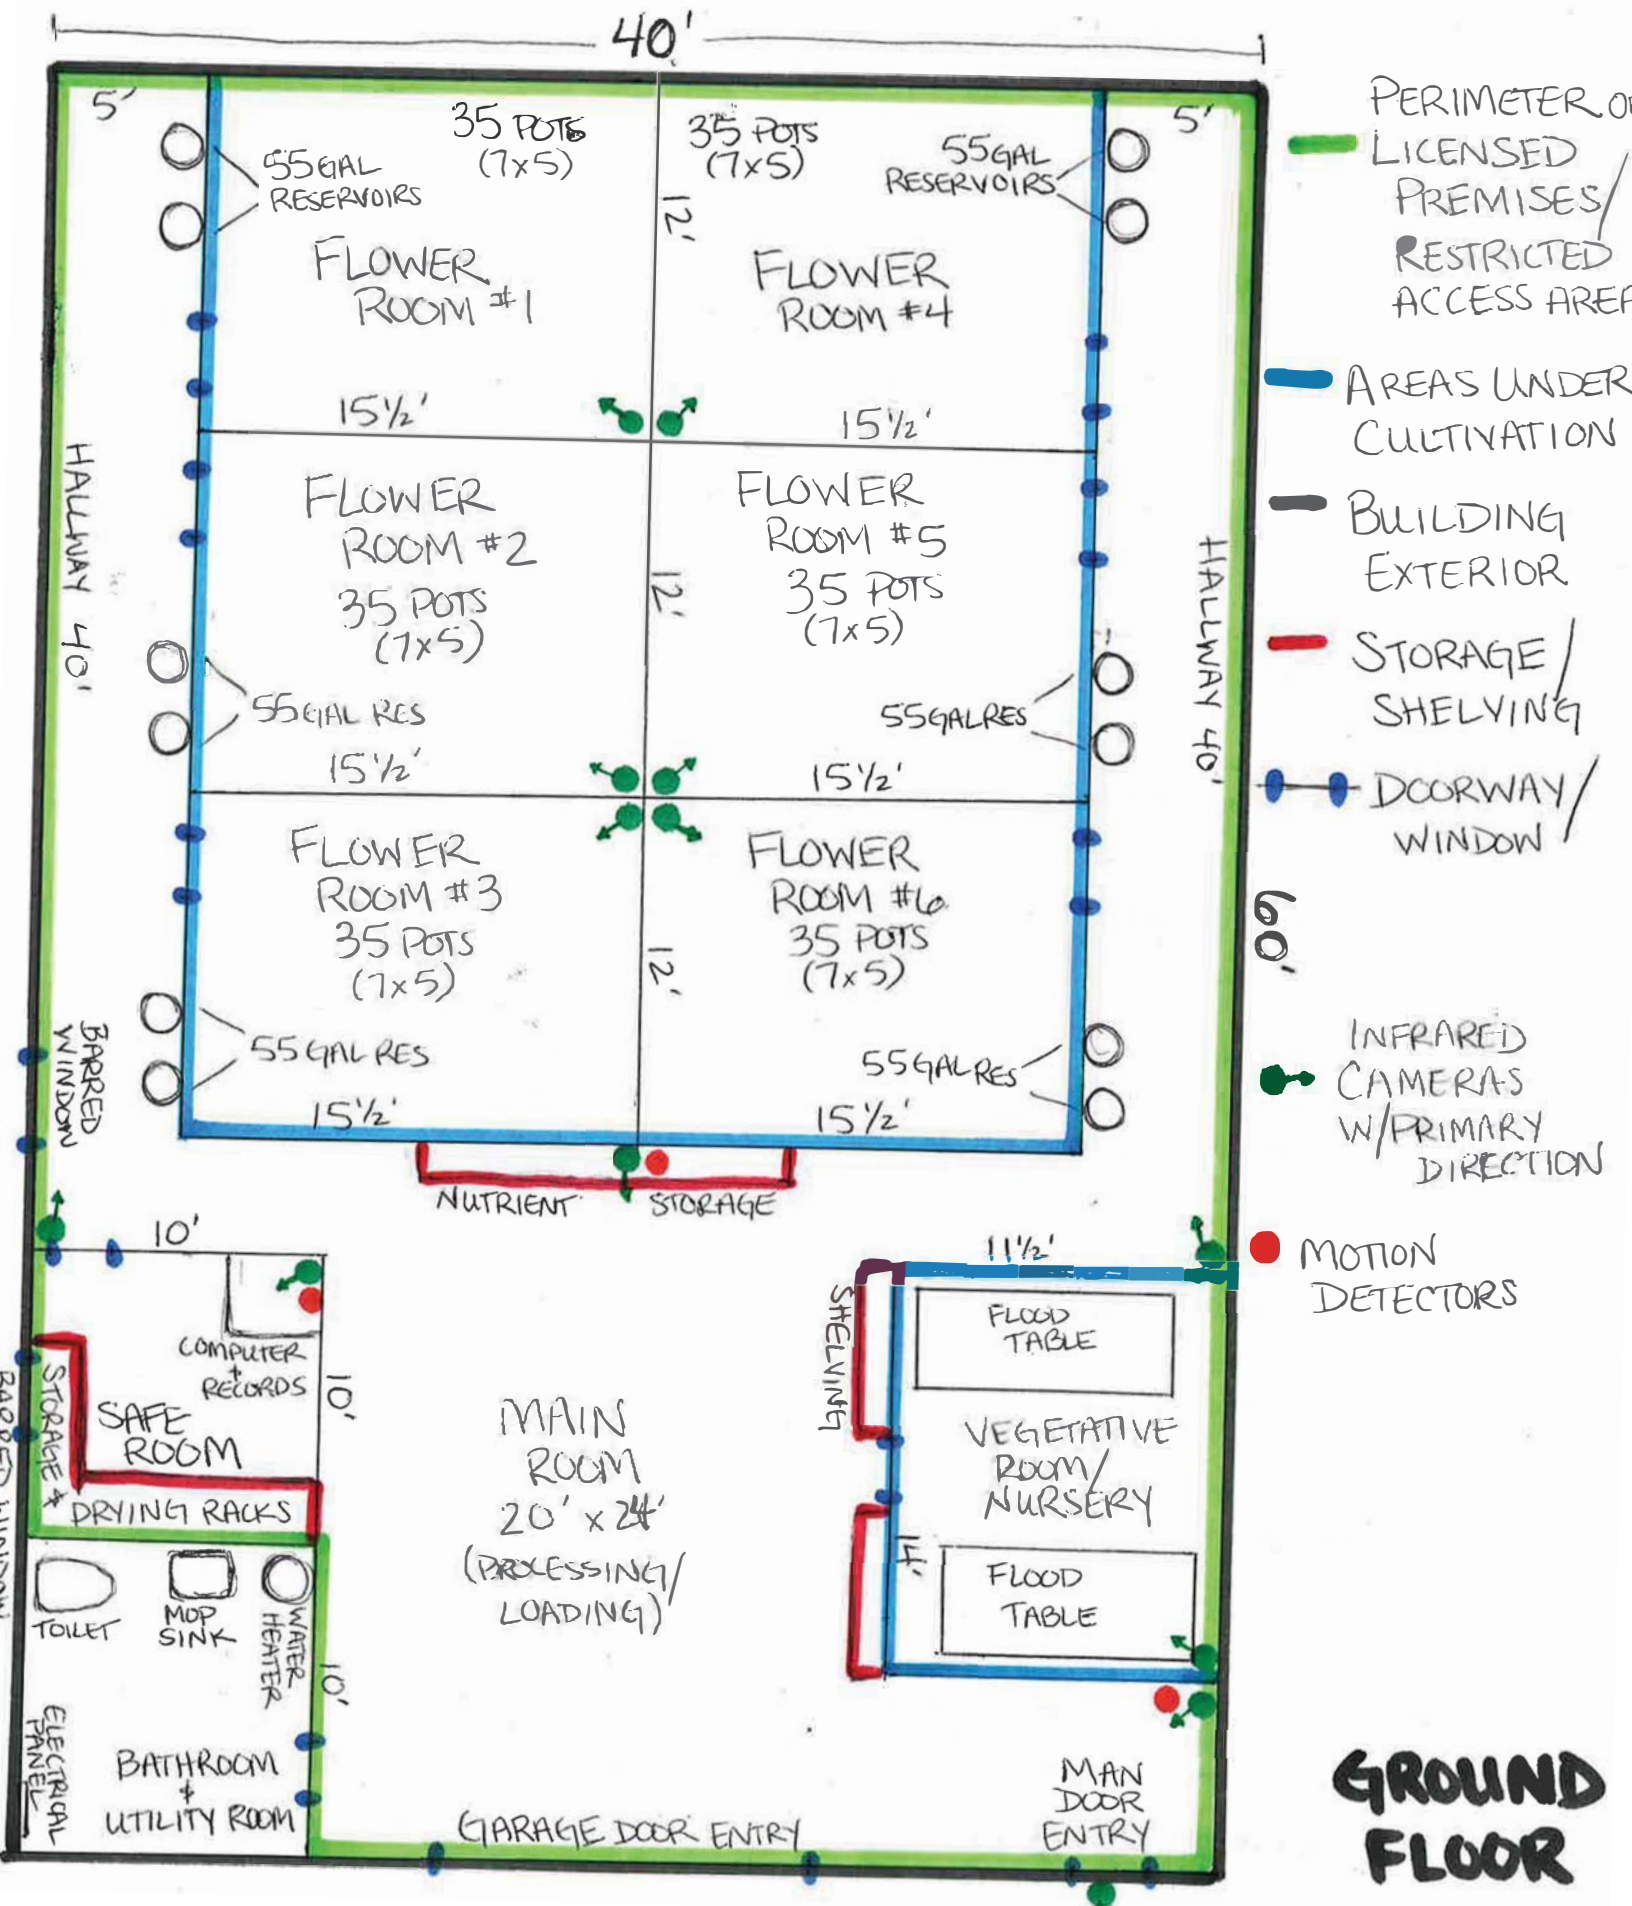

GROUND FLOOR

THE CONNOISSEUR

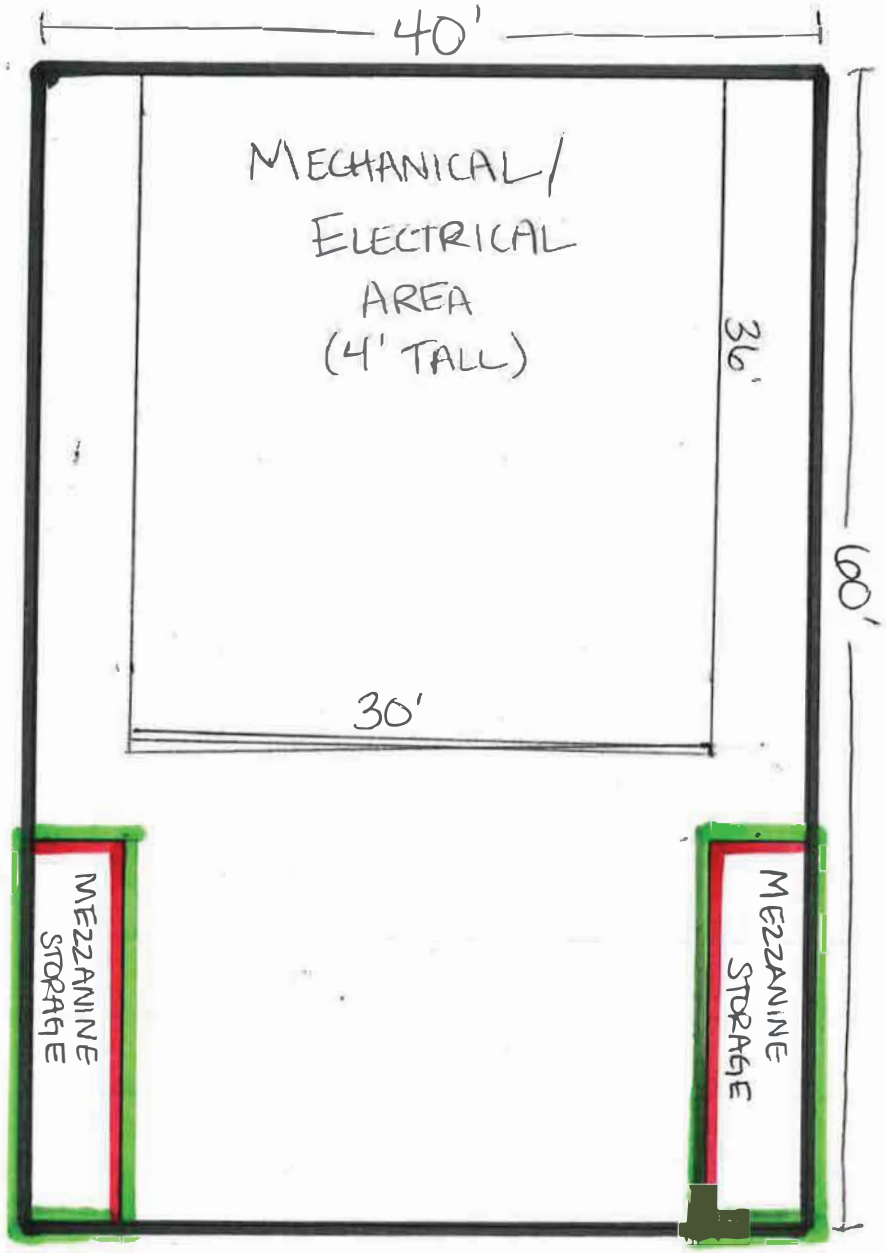

BUILDING EXTERIOR

STORAGE - MEZZANINES (LADDER ACCESS ONLY)

PERIMETER OF LICENSED PREMISES/
RESTRICTED ACCESS AREA

UPPER AREA

#~~13368~~ 13487
THE CONNOISSEUR

LOT 1, TOP OF THE WORLD SUBD. ASBUILT & PROPOSED LAND SWAP

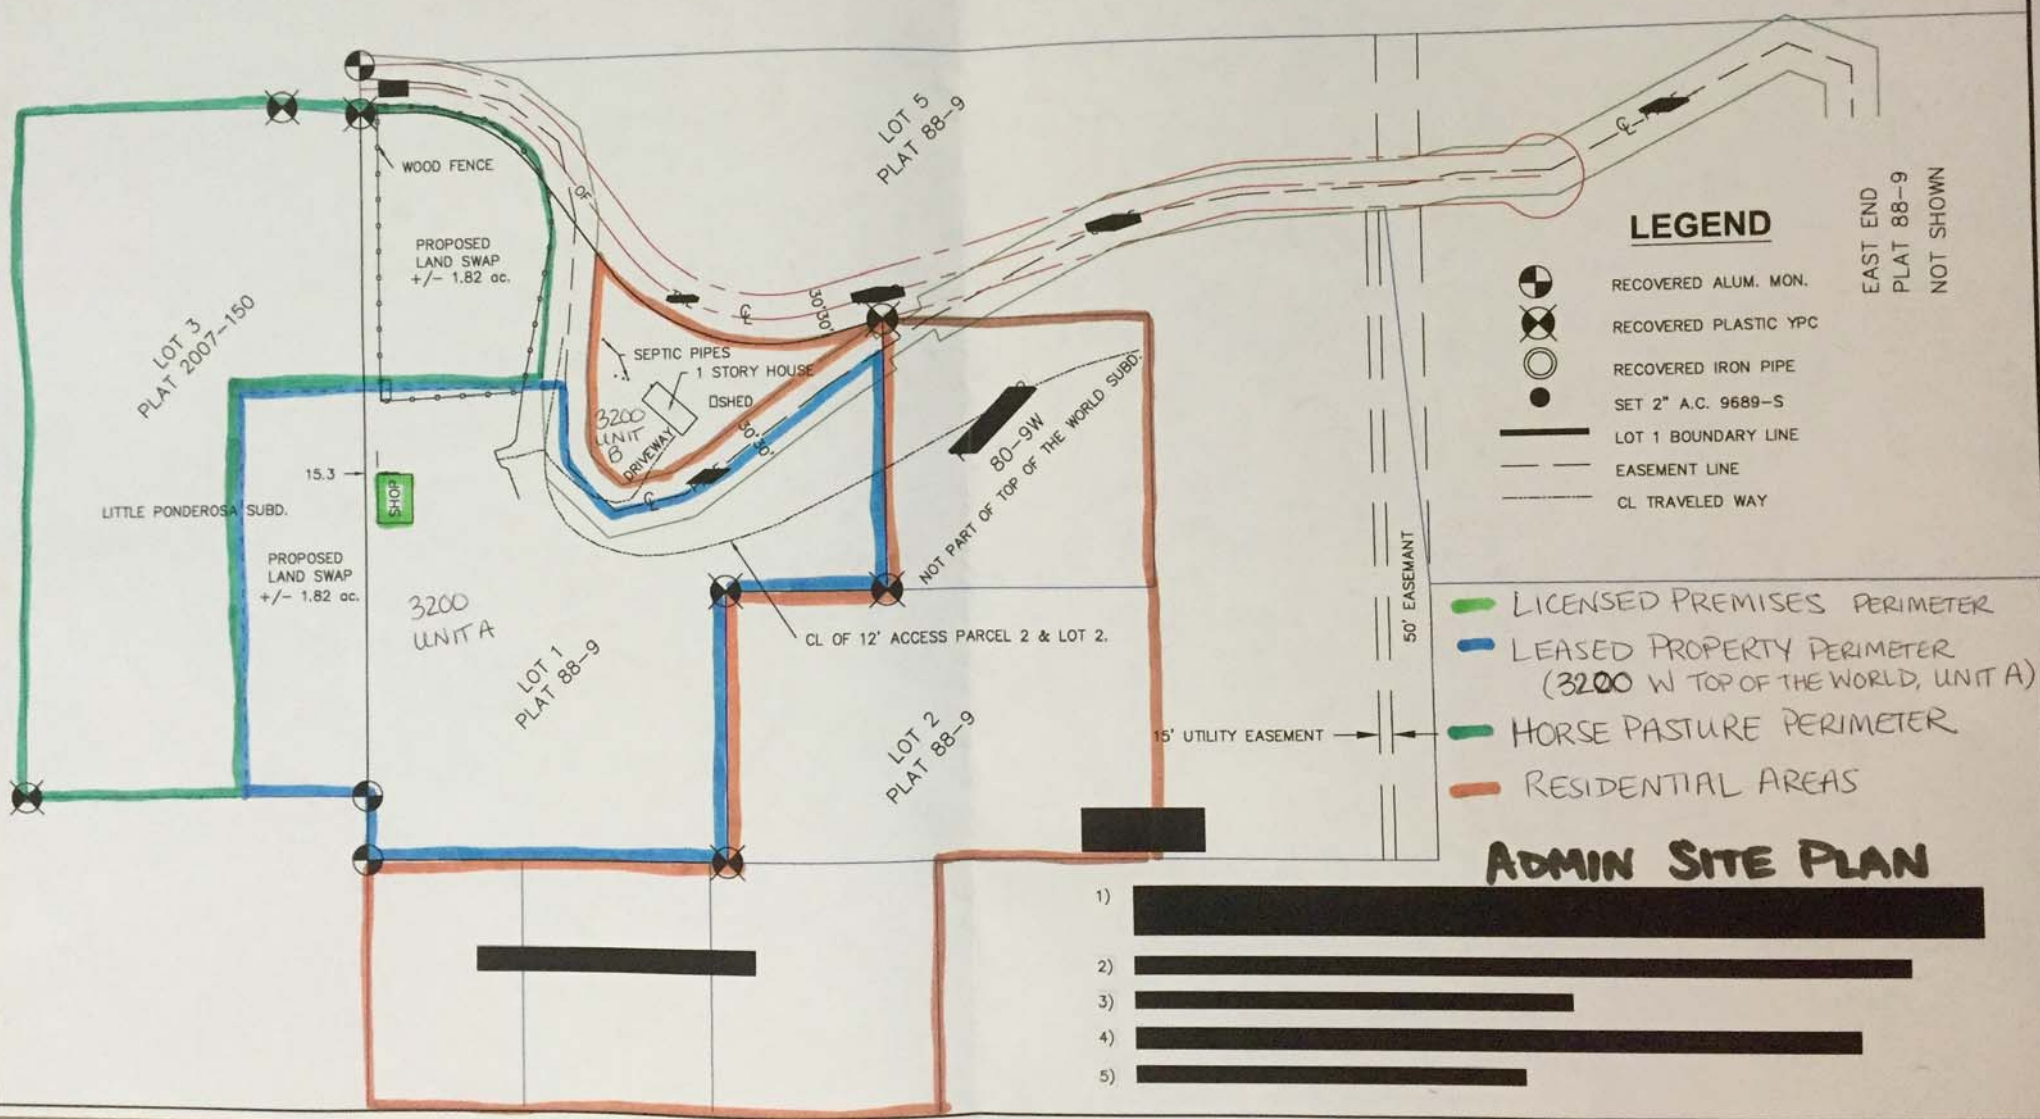

ADMIN SITE PLAN

1) [redacted]
2) [redacted]
3) [redacted]
4) [redacted]
5) [redacted]