Alcohol and Marijuana Control Office
550 W 7th Avenue, Suite 1600
Anchorage, AK 99501
marijuana.licensing@alaska.gov
https://www.commerce.alaska.gov/web/amco
Phone: 907.269.0350

Alaska Marijuana Control Board

Form MJ-02: Premises Diagram

What is this form?

A detailed diagram of the proposed licensed premises is required for all marijuana establishment license applications, per 3 AAC 306.020(b)(8). Your diagram must show all entrances and boundaries of the premises, restricted access areas, and storage areas, and dimensions. If your proposed premises is located within a building or building complex that contains multiple businesses and/or tenants, please provide an additional page that clearly shows the location of your proposed premises within the building or building complex, along with the addresses and/or suite numbers of the other businesses and/or tenants within the building or building complex. For those applying for a limited marijuana cultivation license, the proposed area(s) for cultivation must be clearly delineated.

The second page of this form is not required. Blueprints, CAD drawings, or other clearly drawn and marked diagrams may be submitted in lieu of the second page of this form. The first page must still be completed, attached to, and submitted with any supplemental diagrams. An AMCO employee may require you to complete the second page of this form if additional documentation for your premises diagram is needed.

This form must be completed and submitted to AMCO's main office before any license application will be considered complete.

	Yes	No
I have attached blueprints, CAD drawings, or other supporting documents in addition to, or in lieu of, the second page of this form.	☑	☐

Section 1 – Establishment Information

Enter information for the business seeking to be licensed, as identified on the license application.

Licensee:	ACF Ventures, Inc.	**License Number:**	12808		
License Type:	Standard Marijuana Cultivation Facility				
Doing Business As:	Tundra Jane				
Premises Address:	2429 E 88th Ave, Suite 300				
City:	Anchorage	**State:**	AK	**ZIP:**	99507

Alcohol and Marijuana Control Office
550 W 7th Avenue, Suite 1600
Anchorage, AK 99501
marijuana.licensing@alaska.gov
https://www.commerce.alaska.gov/web/amco
Phone: 907.269.0350

Alaska Marijuana Control Board

Form MJ-02: Premises Diagram

Section 2 – Detailed Premises Diagram

Clearly indicate the boundaries of the premises and the proposed licensed area within that property. Clearly indicate the interior layout of any enclosed areas on the proposed premises. Clearly identify all entrances, walls, partitions, counters, windows, areas of ingress and egress, restricted access areas, and storage areas. Include dimensions in your drawing. Use additional copies of this form or attached additional documents as needed.

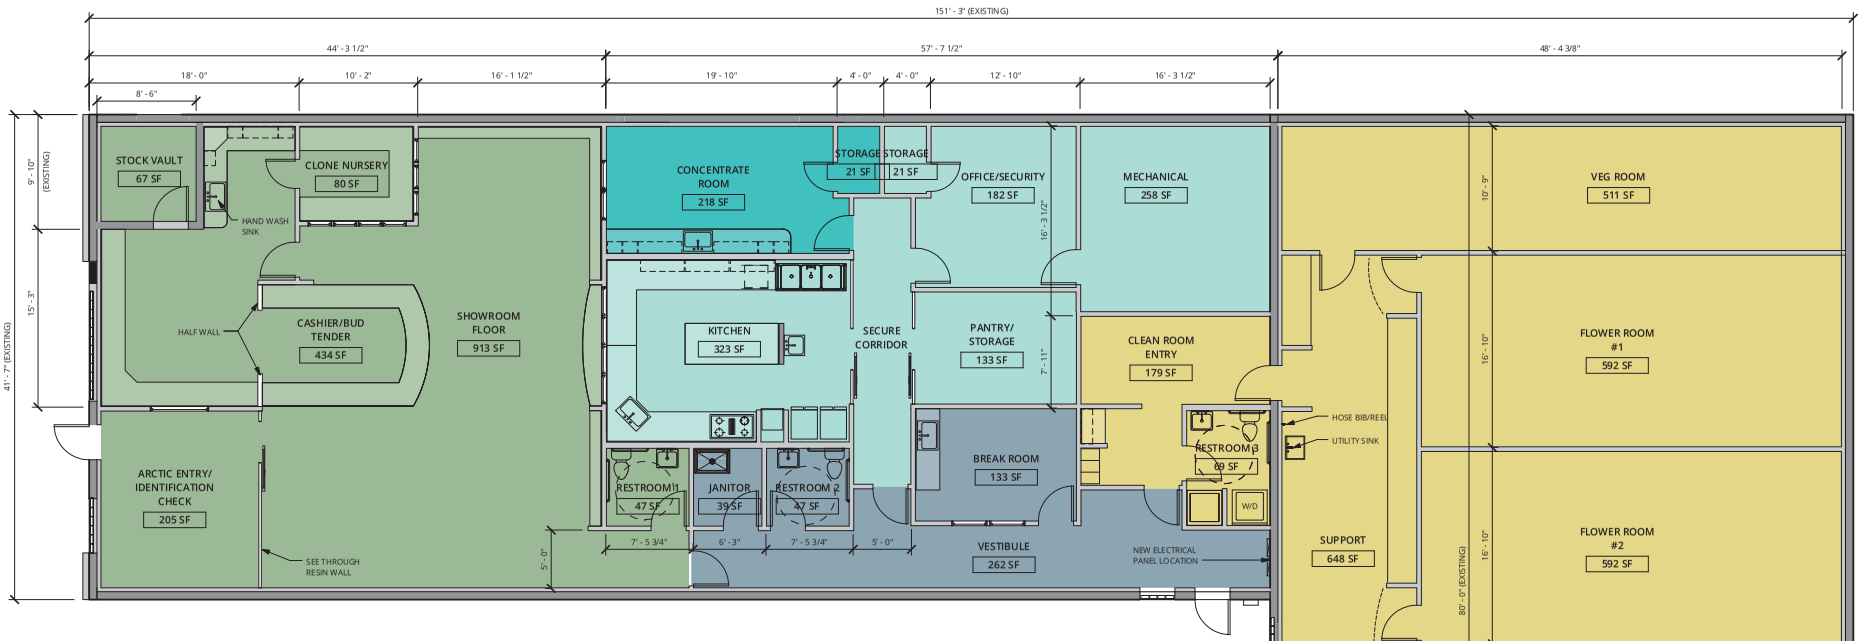

1 A0.2 FLOOR PLAN

3/16" = 1'-0"

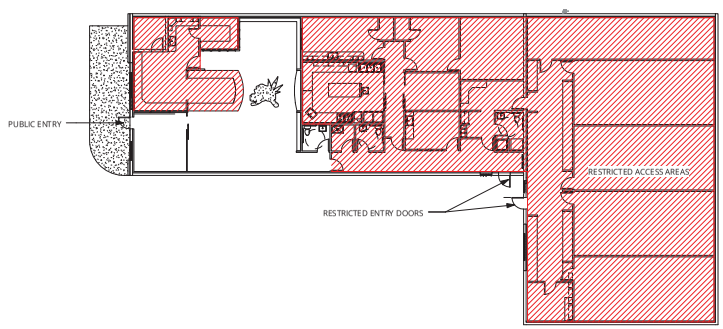

2 A0.2 RESTRICTED ACCESS DIAGRAM

1/16" = 1'-0"

SHEET LEGEND

- RESTRICTED ACCESS AREAS
- RETAIL ESTABLISHMENT (1,794 SF)
- MANUFACTURING ESTABLISHMENT (1,104 SF)
- CULTIVATION ESTABLISHMENT (4,057 SF)
- CONCENTRATE AREA (262 SF)
- COMMON SHARED AREAS (544 SF)

90% DESIGN

ONE INCH (1")

NO.	DATE	BY	REVISION

5/18/2017 9:51:46 AM

P:\1105-1149\1147.02 Hollywood 907 Retail & Manufacturing_Architecture\1147.02 MUNI SET.rvt

LCG Lantech Inc
architecture · engineering · surveying
250 H Street
Anchorage, AK 99501
P: (907) 243-8985
F: (907) 243-8029
W: LCGAK.com

ACF VENTURES, INC.

RETAIL, MANUFACTURING, AND CULTIVATION FACILITY

FLOOR PLAN

SHEET SIZE:	34x22
DESIGNED BY:	WS
DRAWN BY:	RW
CHECKED BY:	RW
DATE:	05/01/2017
FILE NO.	1147.01

SHEET NUMBER

A0.2 OF

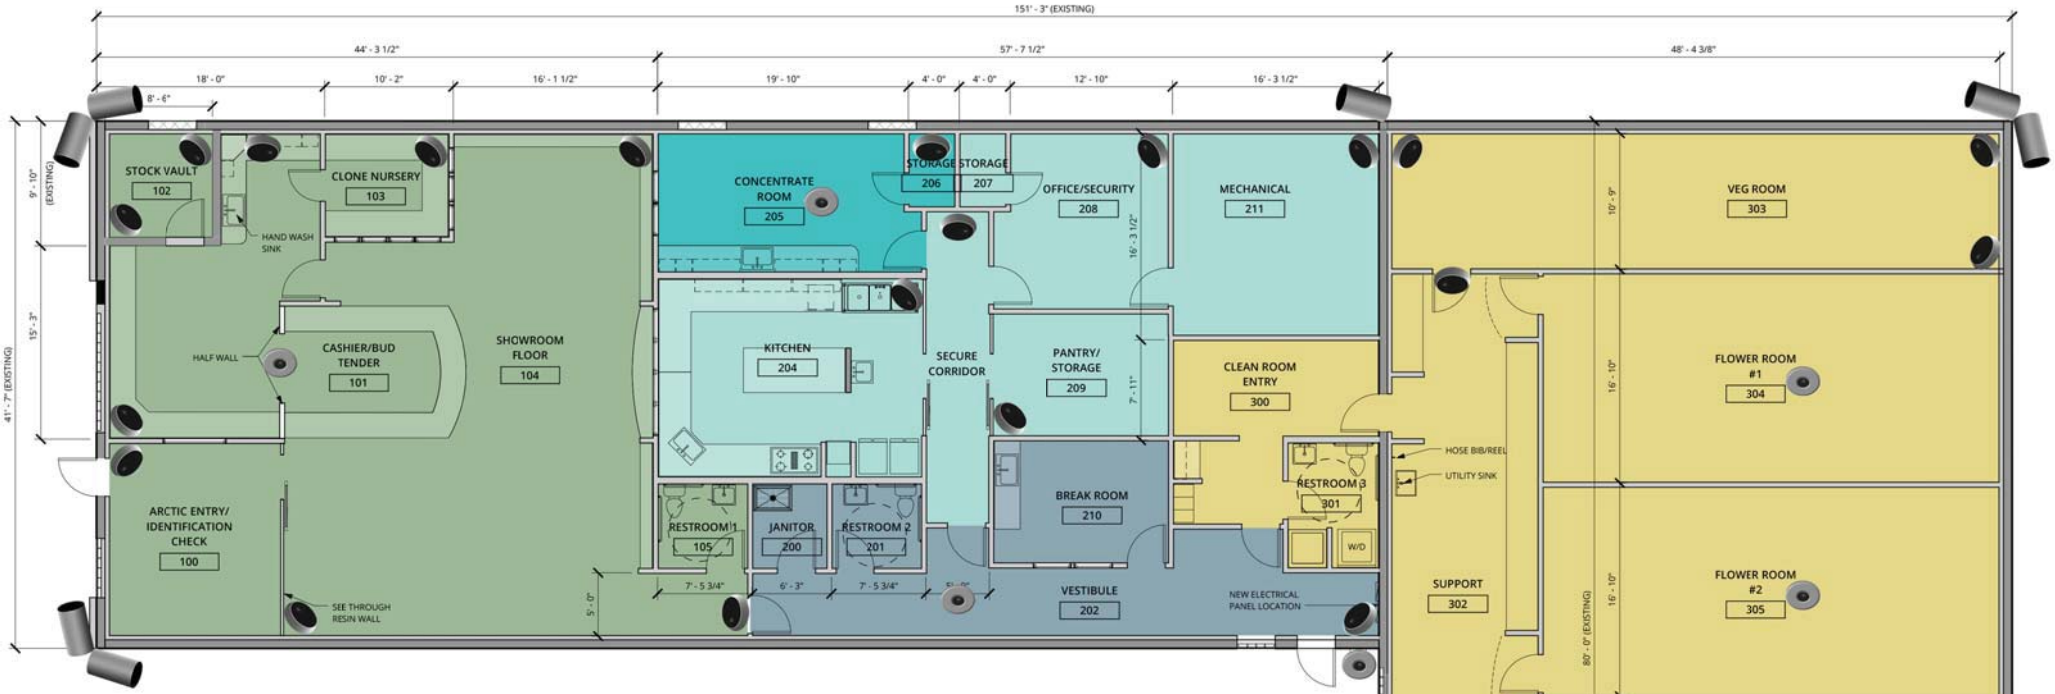

1 A0.2 **FLOOR PLAN**

3/16" = 1'-0"

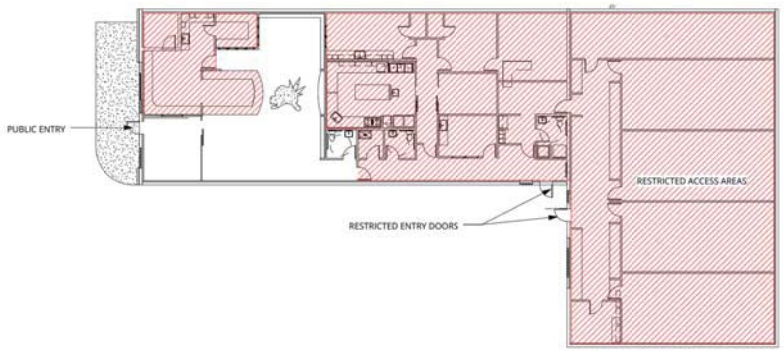

2 A0.2 **RESTRICTED ACCESS DIAGRAM**

1/16" = 1'-0"

SHEET LEGEND

- RESTRICTED ACCESS AREAS
- RETAIL ESTABLISHMENT (1,740 SF)
- MANUFACTURING ESTABLISHMENT (1,030 SF)
- CULTIVATION ESTABLISHMENT (4,131 SF)
- CONCENTRATE AREA (218 SF)
- COMMON SHARED AREAS (544 SF)
- FISHEYE IP CAMERA
- INDOOR DOME IP CAMERA
- OUTDOOR BULLET IP CAMERA

CIS
CARDOSO INTEGRATED SECURITY
ALASKA

2429 E 88th Ave
E 88th Ave
DRIVE THRU
DRIVE THRU
STOP
© 2016 Google