Alcohol and Marijuana Control Office
550 W 7th Avenue, Suite 1600
Anchorage, AK 99501
marijuana.licensing@alaska.gov
https://www.commerce.alaska.gov/web/amco
Phone: 907.269.0350

Alaska Marijuana Control Board

Form MJ-02: Premises Diagram

What is this form?

A detailed diagram of the proposed licensed premises is required for all marijuana establishment license applications, per 3 AAC 306.020(b)(8). Your diagram must show all entrances and boundaries of the premises, restricted access areas, and storage areas, and dimensions. If your proposed premises is located within a building or building complex that contains multiple businesses and/or tenants, please provide an additional page that clearly shows the location of your proposed premises within the building or building complex, along with the addresses and/or suite numbers of the other businesses and/or tenants within the building or building complex. For those applying for a limited marijuana cultivation license, the proposed area(s) for cultivation must be clearly delineated.

The second page of this form is not required. Blueprints, CAD drawings, or other clearly drawn and marked diagrams may be submitted in lieu of the second page of this form. The first page must still be completed, attached to, and submitted with any supplemental diagrams. An AMCO employee may require you to complete the second page of this form if additional documentation for your premises diagram is needed.

This form must be completed and submitted to AMCO's main office before any license application will be considered complete.

	Yes	No
I have attached blueprints, CAD drawings, or other supporting documents in addition to, or in lieu of, the second page of this form.	☑	☐

Section 1 – Establishment Information

Enter information for the business seeking to be licensed, as identified on the license application.

Licensee:	Green Life Supply LLC	**License Number:**	11927		
License Type:	Retail Marijuana Sales				
Doing Business As:	Green Life Supply LLC				
Premises Address:	511 30th Ave.				
City:	Fairbanks	**State:**	Alaska	**ZIP:**	99701

Alcohol and Marijuana Control Office
550 W 7th Avenue, Suite 1600
Anchorage, AK 99501
marijuana.licensing@alaska.gov
https://www.commerce.alaska.gov/web/amco
Phone: 907.269.0350

Alaska Marijuana Control Board

Form MJ-02: Premises Diagram

Section 2 – Detailed Premises Diagram

Clearly indicate the boundaries of the premises and the proposed licensed area within that property. Clearly indicate the interior layout of any enclosed areas on the proposed premises. Clearly identify all entrances, walls, partitions, counters, windows, areas of ingress and egress, restricted access areas, and storage areas. Include dimensions in your drawing. Use additional copies of this form or attached additional documents as needed.

CAD Plan attached

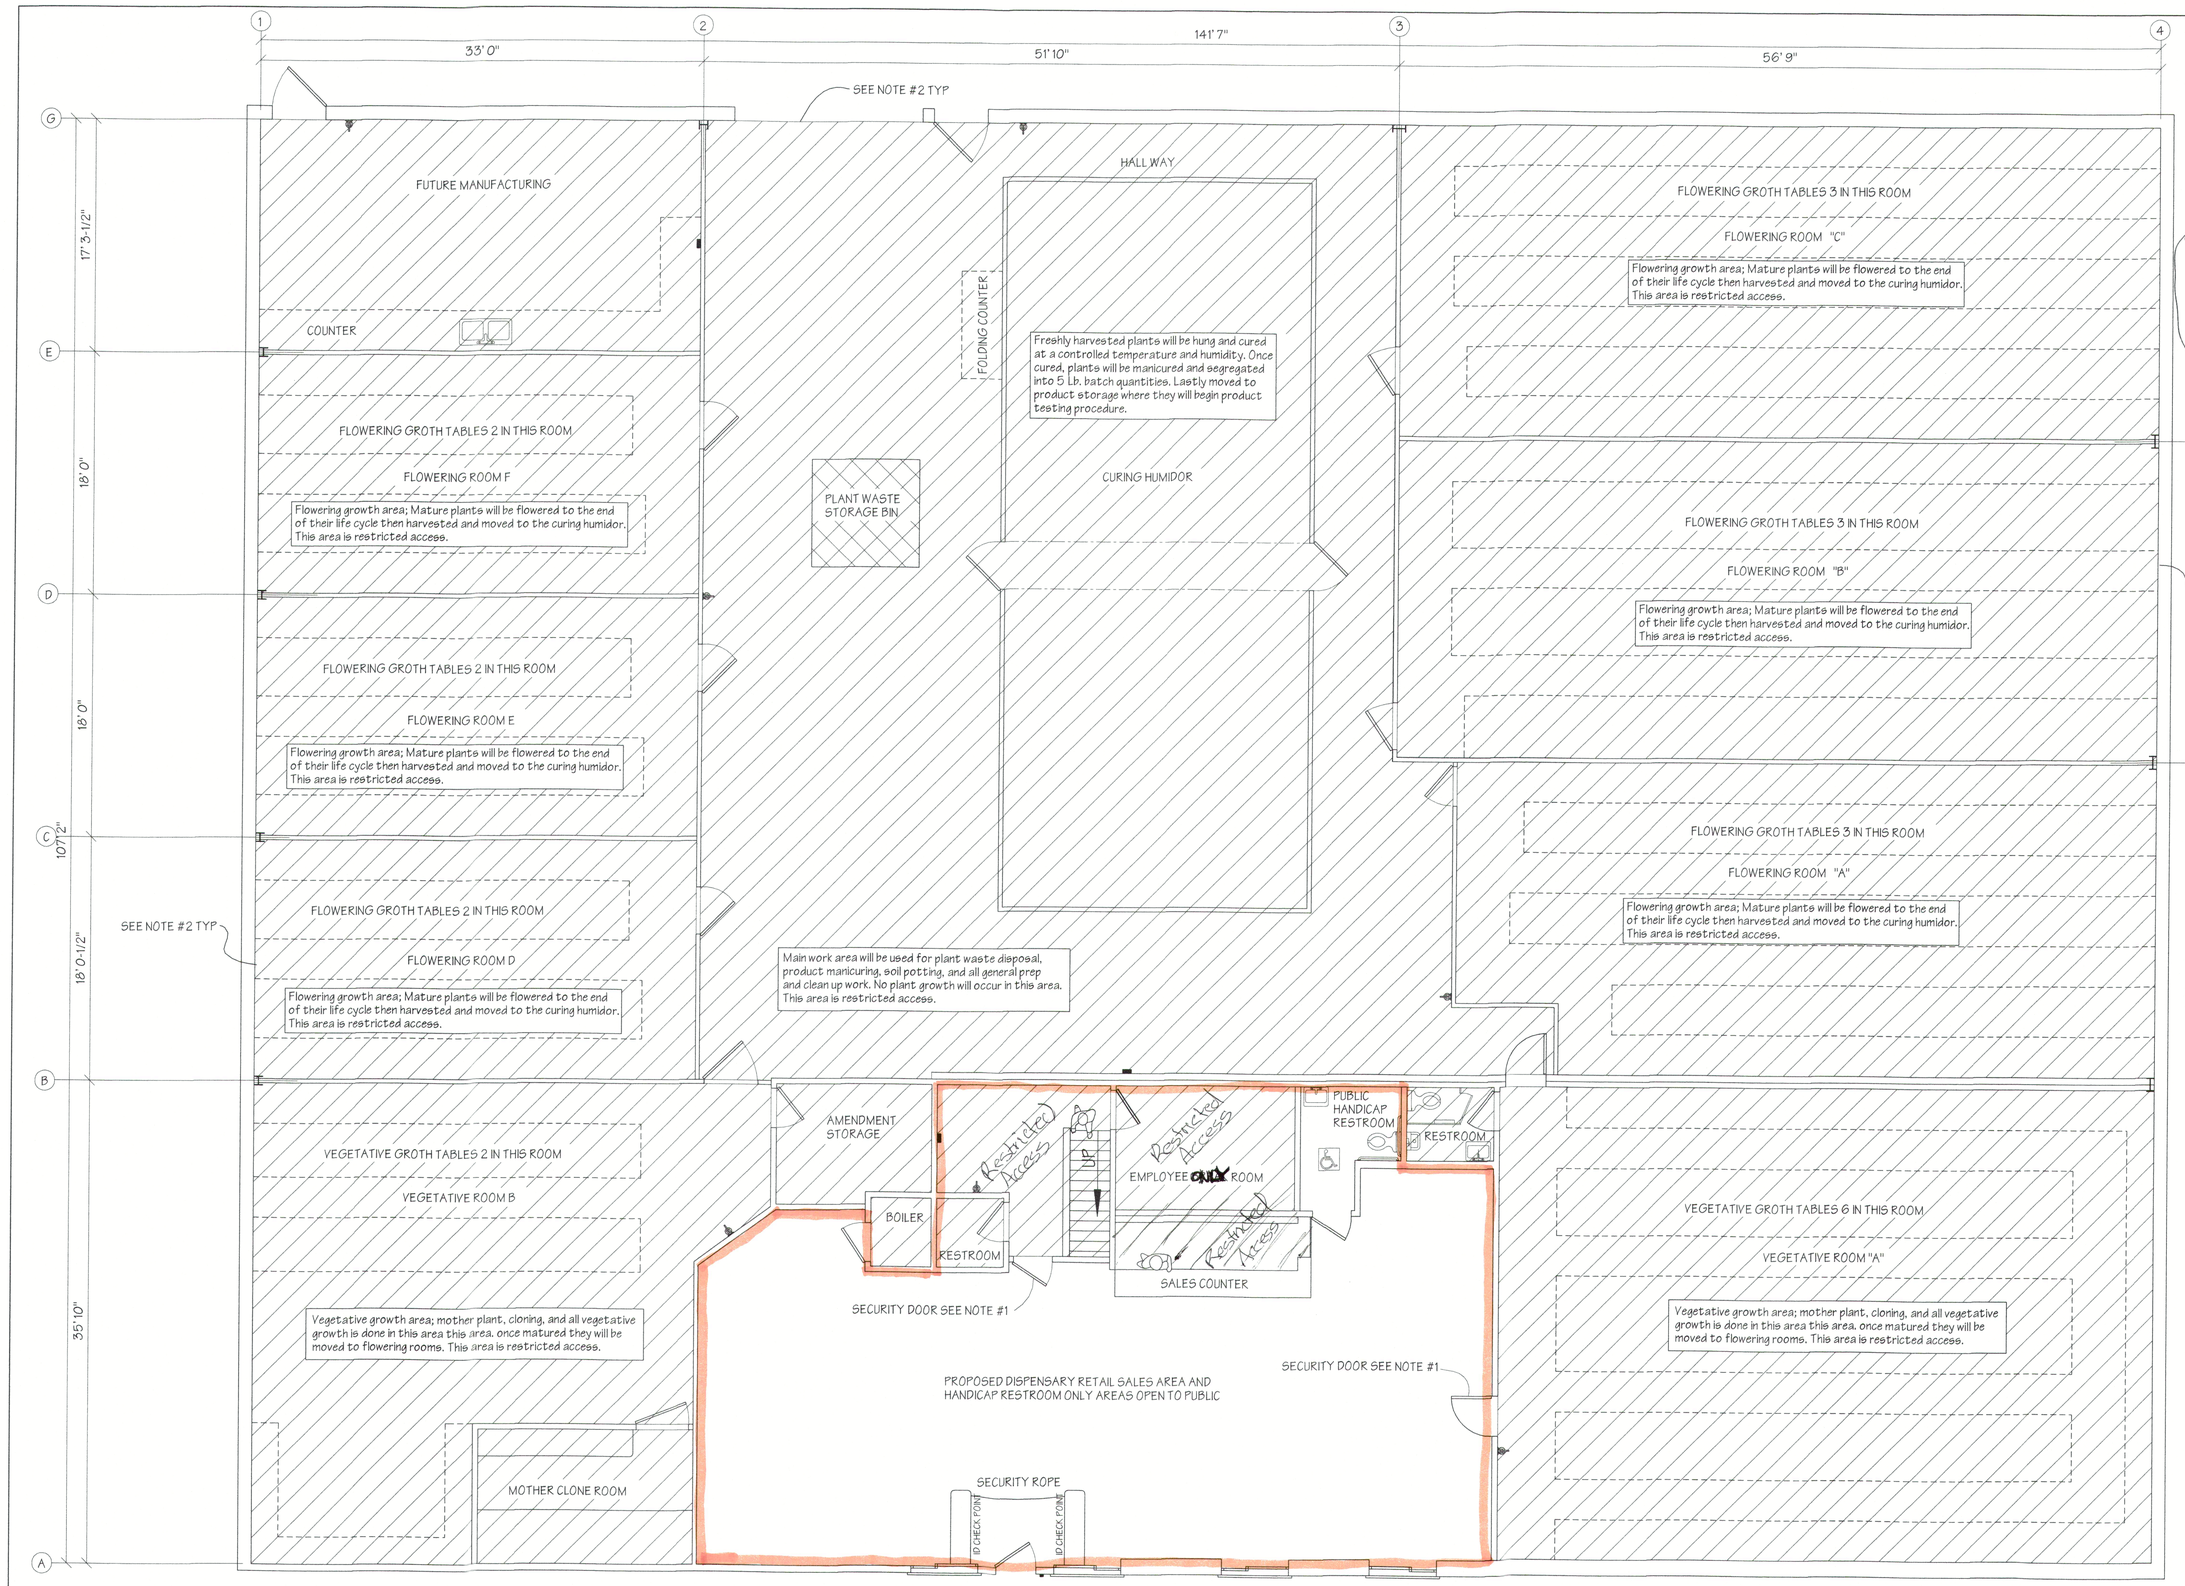

PUBLIC AND RESTRICTED ACCESS PLAN

NOTE - #1

Doorways in and out of restricted access area to be commercial steel door with security keypad and lever hardware.

NOTE - #2

All areas marked with hash lines like this

are restricted employee only areas with no public access

NO.	REVISIONS	DATE
△		
△		
△		
△		
△		

PROJECT TITLE

Green Life Supply

PROJECT ADDRESS

511 30TH AVE. FAIRBANKS, AK 99701

SHEET TITLE

RESTRICTED AND PUBLIC ACCESS

DRAWING DATE: 12/8/2016	DRAWN: R. TALBOT
APPROVED:	BY:
DATE:	SCALE: 3/16= 1'-0

DIRECTION: NORTH

SHEET NO. ELEVEN

REV. 0

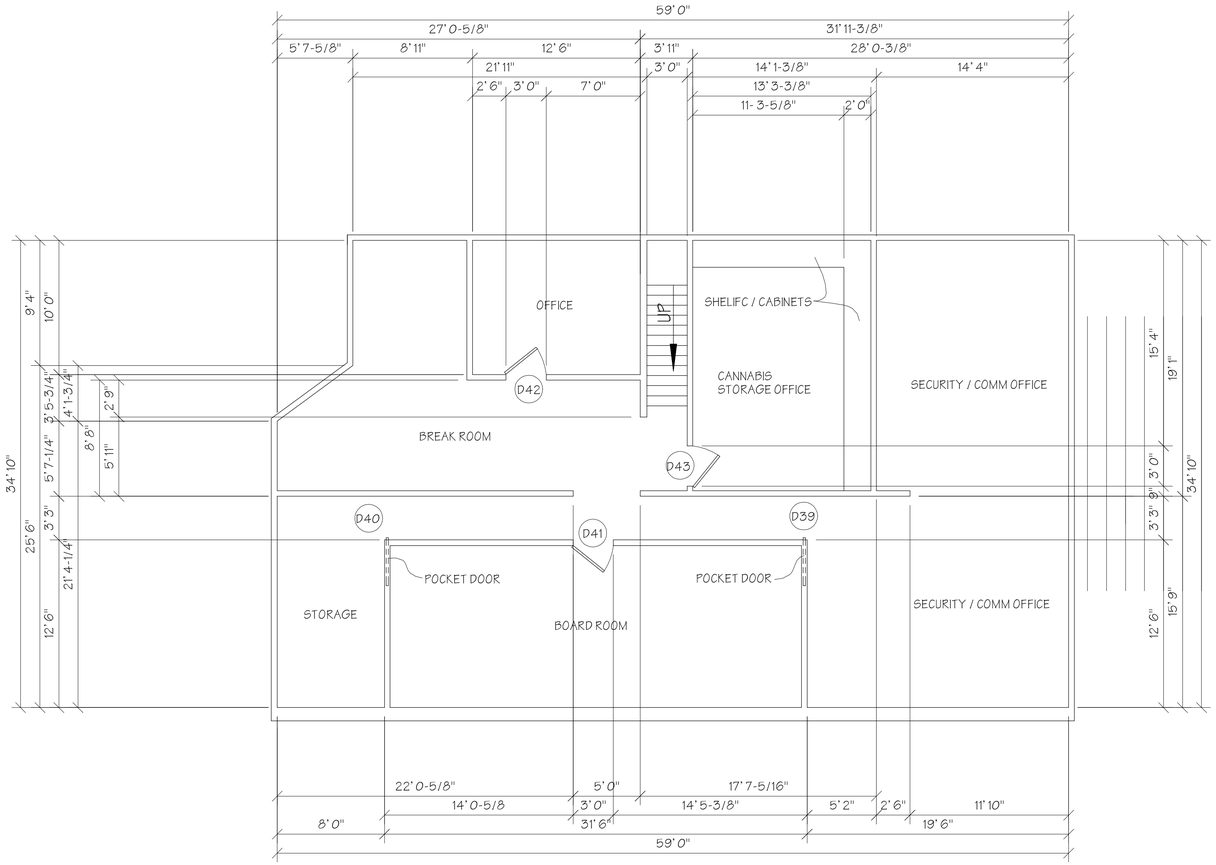

UPPER LEVEL FLOOR PLAN

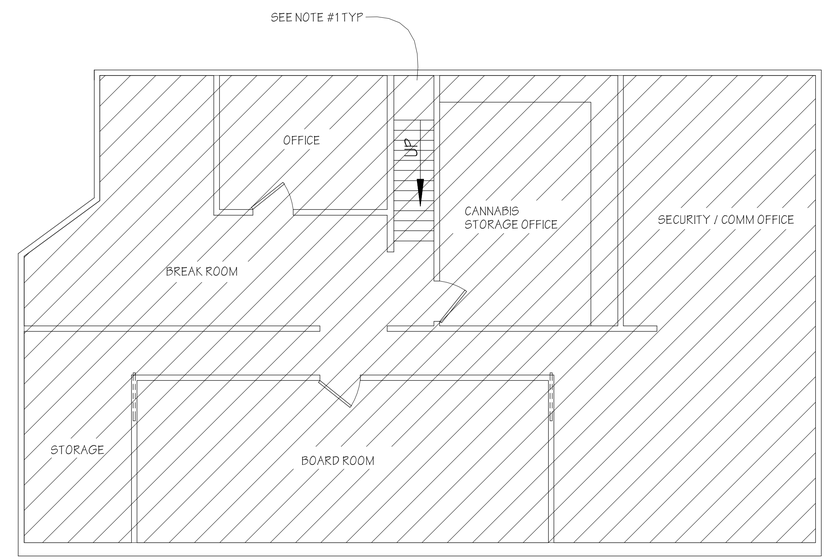

NOTE - #1

All areas marked with hash lines like this

are restricted employee only areas with no public access

UPPER LEVEL RESTRICTED PUBLIC ACCESS PLAN

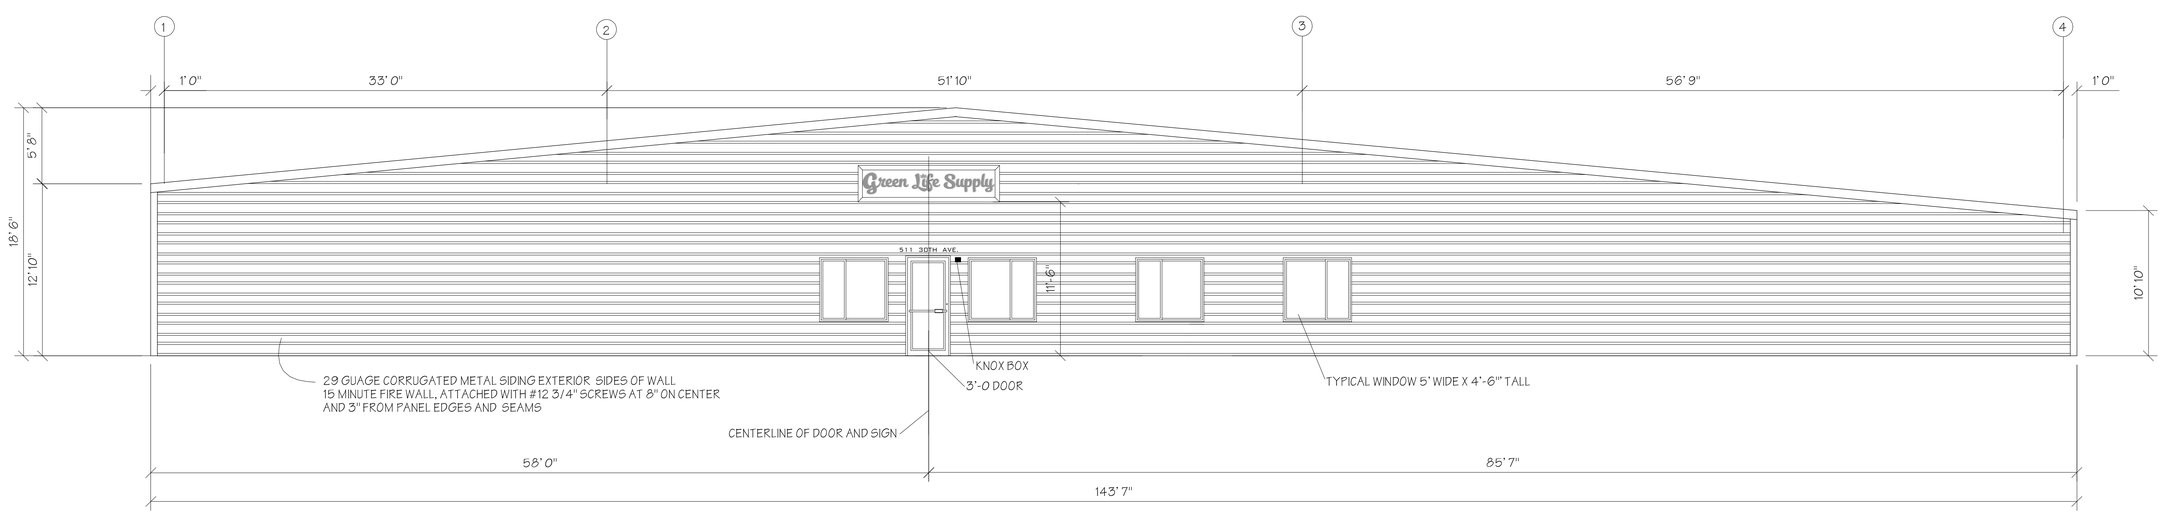

FRONT EXTERIOR ELEVATION

NO.	REVISIONS	DATE
1	DOOR CALLOUT	11/9/16
2	RESTRICTED ACCESS	12/8/16
3		
4		

PROJECT TITLE

Green Life Supply

PROJECT ADDRESS

511 30TH AVE. FAIRBANKS, AK 99701

SHEET TITLE

EXISTING & PROPOSED RENOVATION

DRAWING DATE: 05/13/2016	DRAWN: R. TALBOT
APPROVED:	BY:
DATE:	SCALE: 3/16= 1'-0
DIRECTION: NORTH	SHEET NO. THREE / REV. 2