Alcohol and Marijuana Control Office
550 W 7th Avenue, Suite 1600
Anchorage, AK 99501
marijuana.licensing@alaska.gov
https://www.commerce.alaska.gov/web/amco
Phone: 907.269.0350

Alaska Marijuana Control Board

Form MJ-02: Premises Diagram

What is this form?

A detailed diagram of the proposed licensed premises is required for all marijuana establishment license applications, per 3 AAC 306.020(b)(8). Your diagram must show all entrances and boundaries of the premises, restricted access areas, and storage areas, and dimensions. If your proposed premises is located within a building or building complex that contains multiple businesses and/or tenants, please provide an additional page that clearly shows the location of your proposed premises within the building or building complex, along with the addresses and/or suite numbers of the other businesses and/or tenants within the building or building complex. For those applying for a limited marijuana cultivation license, the proposed area(s) for cultivation must be clearly delineated.

The second page of this form is not required. Blueprints, CAD drawings, or other clearly drawn and marked diagrams may be submitted in lieu of the second page of this form. The first page must still be completed, attached to, and submitted with any supplemental diagrams. An AMCO employee may require you to complete the second page of this form if additional documentation for your premises diagram is needed.

This form must be completed and submitted to AMCO's main office before any license application will be considered complete.

	Yes	No
I have attached blueprints, CAD drawings, or other supporting documents in addition to, or in lieu of, the second page of this form.	☑	☐

Section 1 – Establishment Information

Enter information for the business seeking to be licensed, as identified on the license application.

Licensee:	Axion Enterprises, LLC	**License Number:**	12769		
License Type:	Marijuana Product Manufacturing				
Doing Business As:	Secret Garden Cannabis				
Premises Address:	726 E. 15th Ave, Suite 2				
City:	Anchorage	**State:**	AK	**ZIP:**	99501

Alcohol and Marijuana Control Office
550 W 7th Avenue, Suite 1600
Anchorage, AK 99501
marijuana.licensing@alaska.gov
https://www.commerce.alaska.gov/web/amco
Phone: 907.269.0350

Alaska Marijuana Control Board

Form MJ-02: Premises Diagram

Section 2 – Detailed Premises Diagram

Clearly indicate the boundaries of the premises and the proposed licensed area within that property. Clearly indicate the interior layout of any enclosed areas on the proposed premises. Clearly identify all entrances, walls, partitions, counters, windows, areas of ingress and egress, restricted access areas, and storage areas. Include dimensions in your drawing. Use additional copies of this form or attached additional documents as needed.

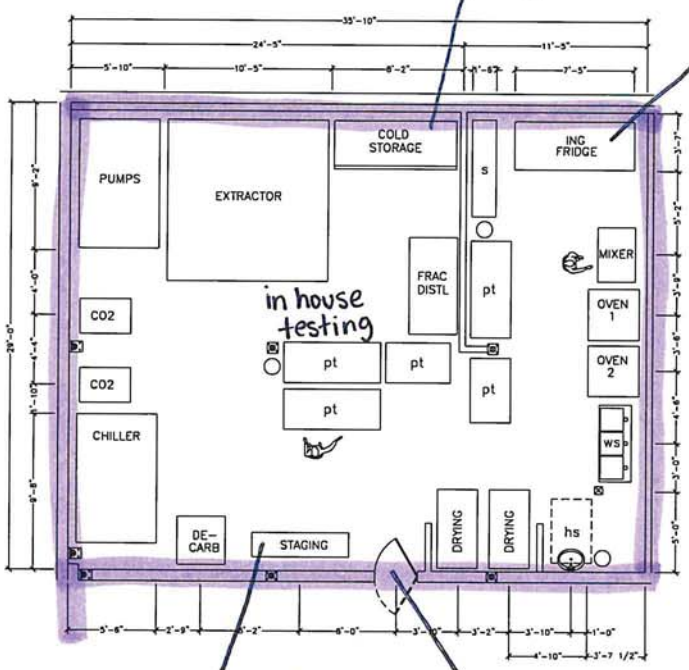

MJ concentrate storage

MJ Product storage

MJ storage

Entrance/Exit

= Licensed Premises & Restricted Access Area

#12769 Suite 2

REFUSE / WASTE RECEPTACLE

PUMPS	DRUK ENGINEERING HII-5L-DD-30 & 925-2214 OR EQUIVALENT*
EXTRACTOR	APEKS SUPERCRITICAL 5000-20LX20L EXTRACTOR*
COLD STORAGE	ARCTIC AIR AF-72 FREEZER, 72 CU FT*
s	ULINE H-5455 WIRE SHELVING FOR DRY STORAGE, ~72 CU FT*
ING FRIDGE	VORTEX V-2R REFRIGERATOR, 72 CU FT*
CO2	AIRGAS CO2 6-PACK, 1,800 CU FT
FRAC DISTL	ROOT SCIENCES VKL 70-5 SHORT PATH EVAPORATOR*
pt	ULINE STAINLESS STEEL PREP TABLE, 72X30 & 48X30*
MIXER	HOBART HL800-1STD COMMERCIAL PLANETARY MIXER*
OVEN	2X VULCAN VC44GD-NAT OVENS*
CHILLER	DIMPLEX THERMAL SOLUTIONS SVI-10,000-M WATER CHILLER*
ws	GRIFFIN PRODUCTS MODEL T60-388 WARE WASHING SINK*
DE-CARB	VULCAN VC33ED ELECTRIC DECARBOXYLATING OVEN*
STAGING	ULINE H-5455 WIRE SHELVING FOR EXTRACTION STAGING, ~72 CU FT*
DRYING	2X REGENCY 600PR20316K COMMERCIAL BUN RACKS*
hs	AMERICAN STANDARD 0356.015 HAND WASH SINK*

* EQUIPMENT SUBJECT TO MANUFACTURER CHANGE UPON FINAL REVIEW. SPECIFICATIONS ARE TO BE CONSIDERED EQUIVALENT.

SECRET GARDEN CANNABIS
726 EAST 15TH AVENUE
DEC MANUFACTURING
FACILITY FLOOR PLAN

NO	REVISION	DATE
	REVISION 2	170128

726 E 15TH AVENUE
ANCHORAGE, AK 99501
61°12'52.5"N
149°53'55.5"W

JOB NO. ALF CONSTRUCTION
DATE 1/9/20
FILE PROJ. 1/9/20
SCALE NOT TO SCALE
SHEET 2/6

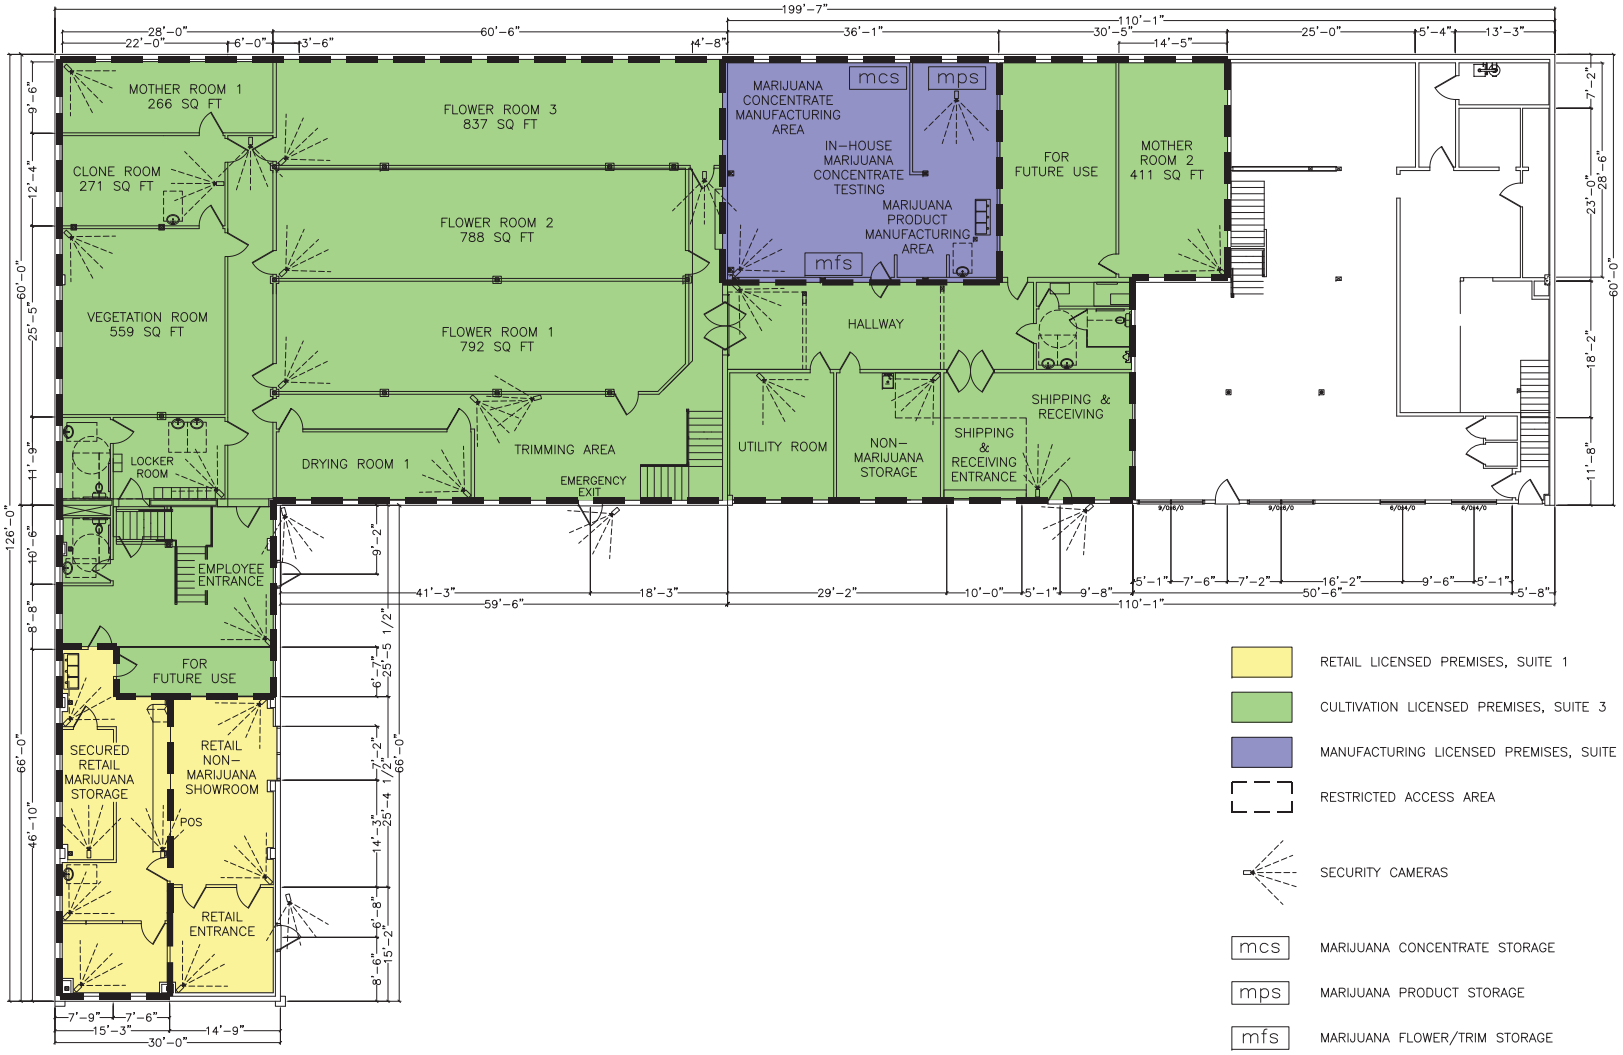

SECRET GARDEN CANNABIS
726 EAST 15TH AVENUE
MCB GROUND FLOOR LAYOUT

NO.	REVISION	DATE
	REVISION 5	170512

726 E. 15TH AVENUE
ANCHORAGE, AK 99501
61°12'26.9"N
149°52'09.9"W

DRAWN BY: ALF THORNTON
DATE: 170509
FILE NAME:
SCALE: NOT TO SCALE
SHEET: 1/3

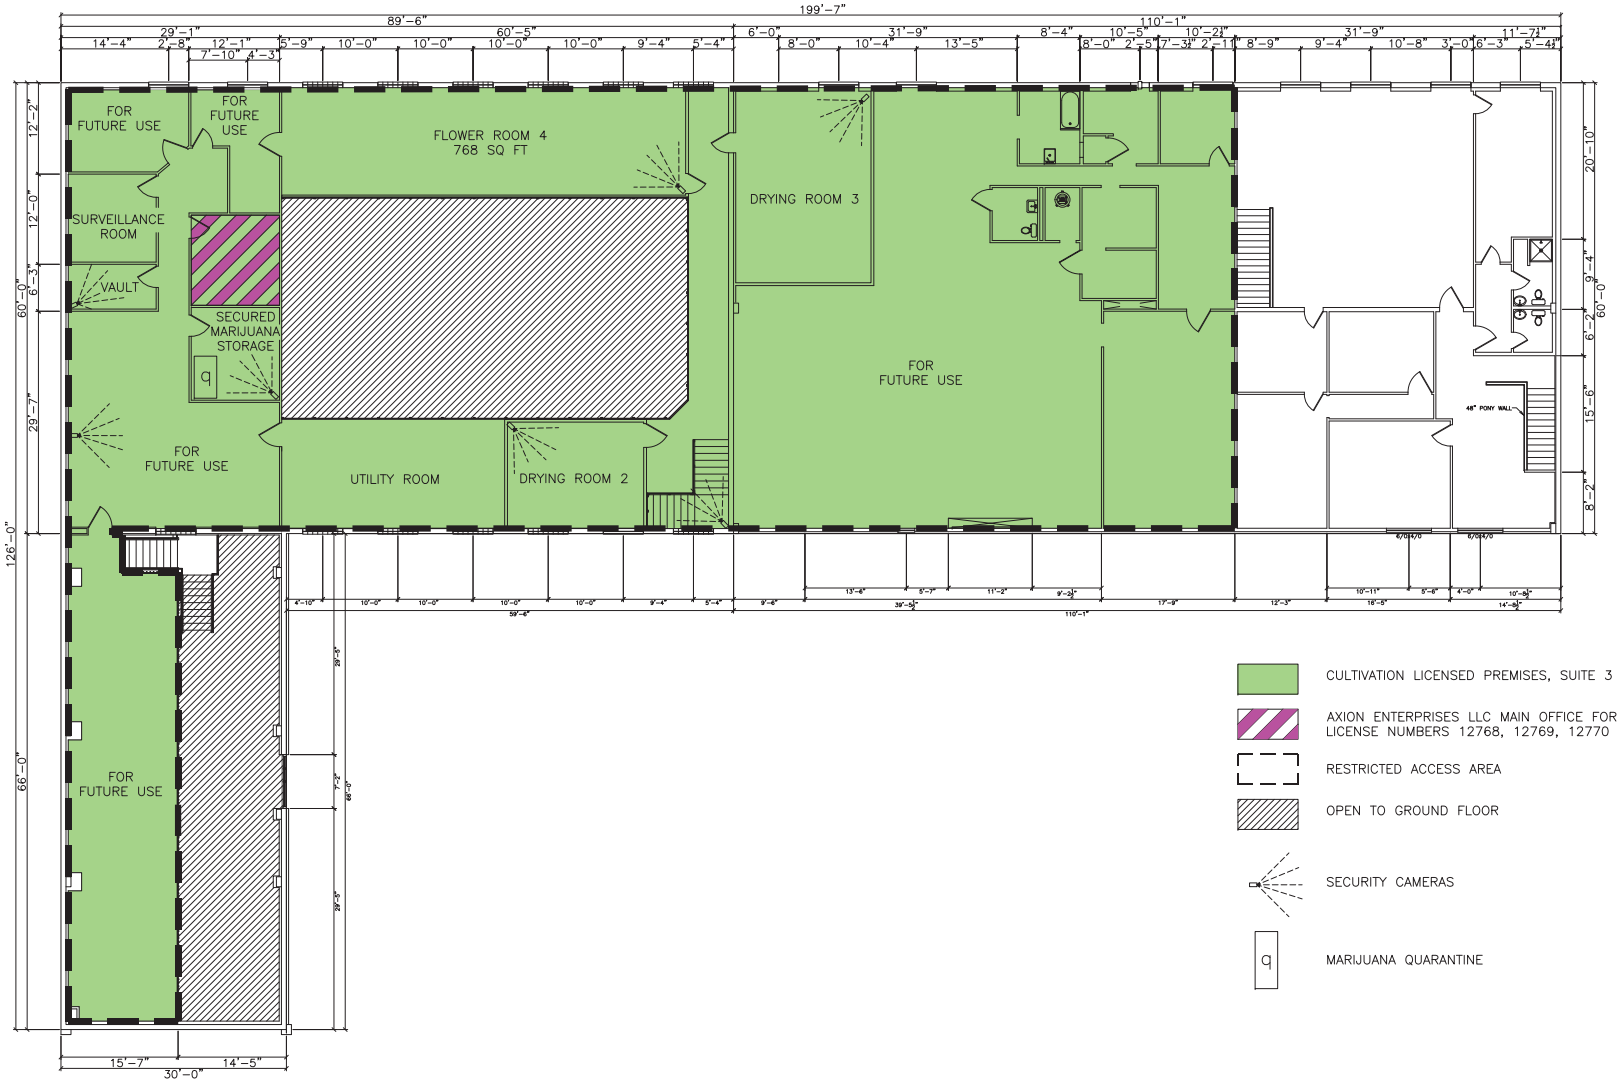

CULTIVATION LICENSED PREMISES, SUITE 3

AXION ENTERPRISES LLC MAIN OFFICE FOR LICENSE NUMBERS 12768, 12769, 12770

RESTRICTED ACCESS AREA

OPEN TO GROUND FLOOR

SECURITY CAMERAS

q MARIJUANA QUARANTINE

SECRET GARDEN CANNABIS
726 EAST 15TH AVENUE
MCB FLOOR 2 LAYOUT

NO.	REVISION	DATE
	REVISION 5	170512

726 E. 15TH AVENUE
ANCHORAGE, AK 99501
61°12'26.9"N
149°52'09.9"W

DRAWN BY: ALF THORNTON
DATE: 170509
FILE NAME:
SCALE: NOT TO SCALE
SHEET: 2/3

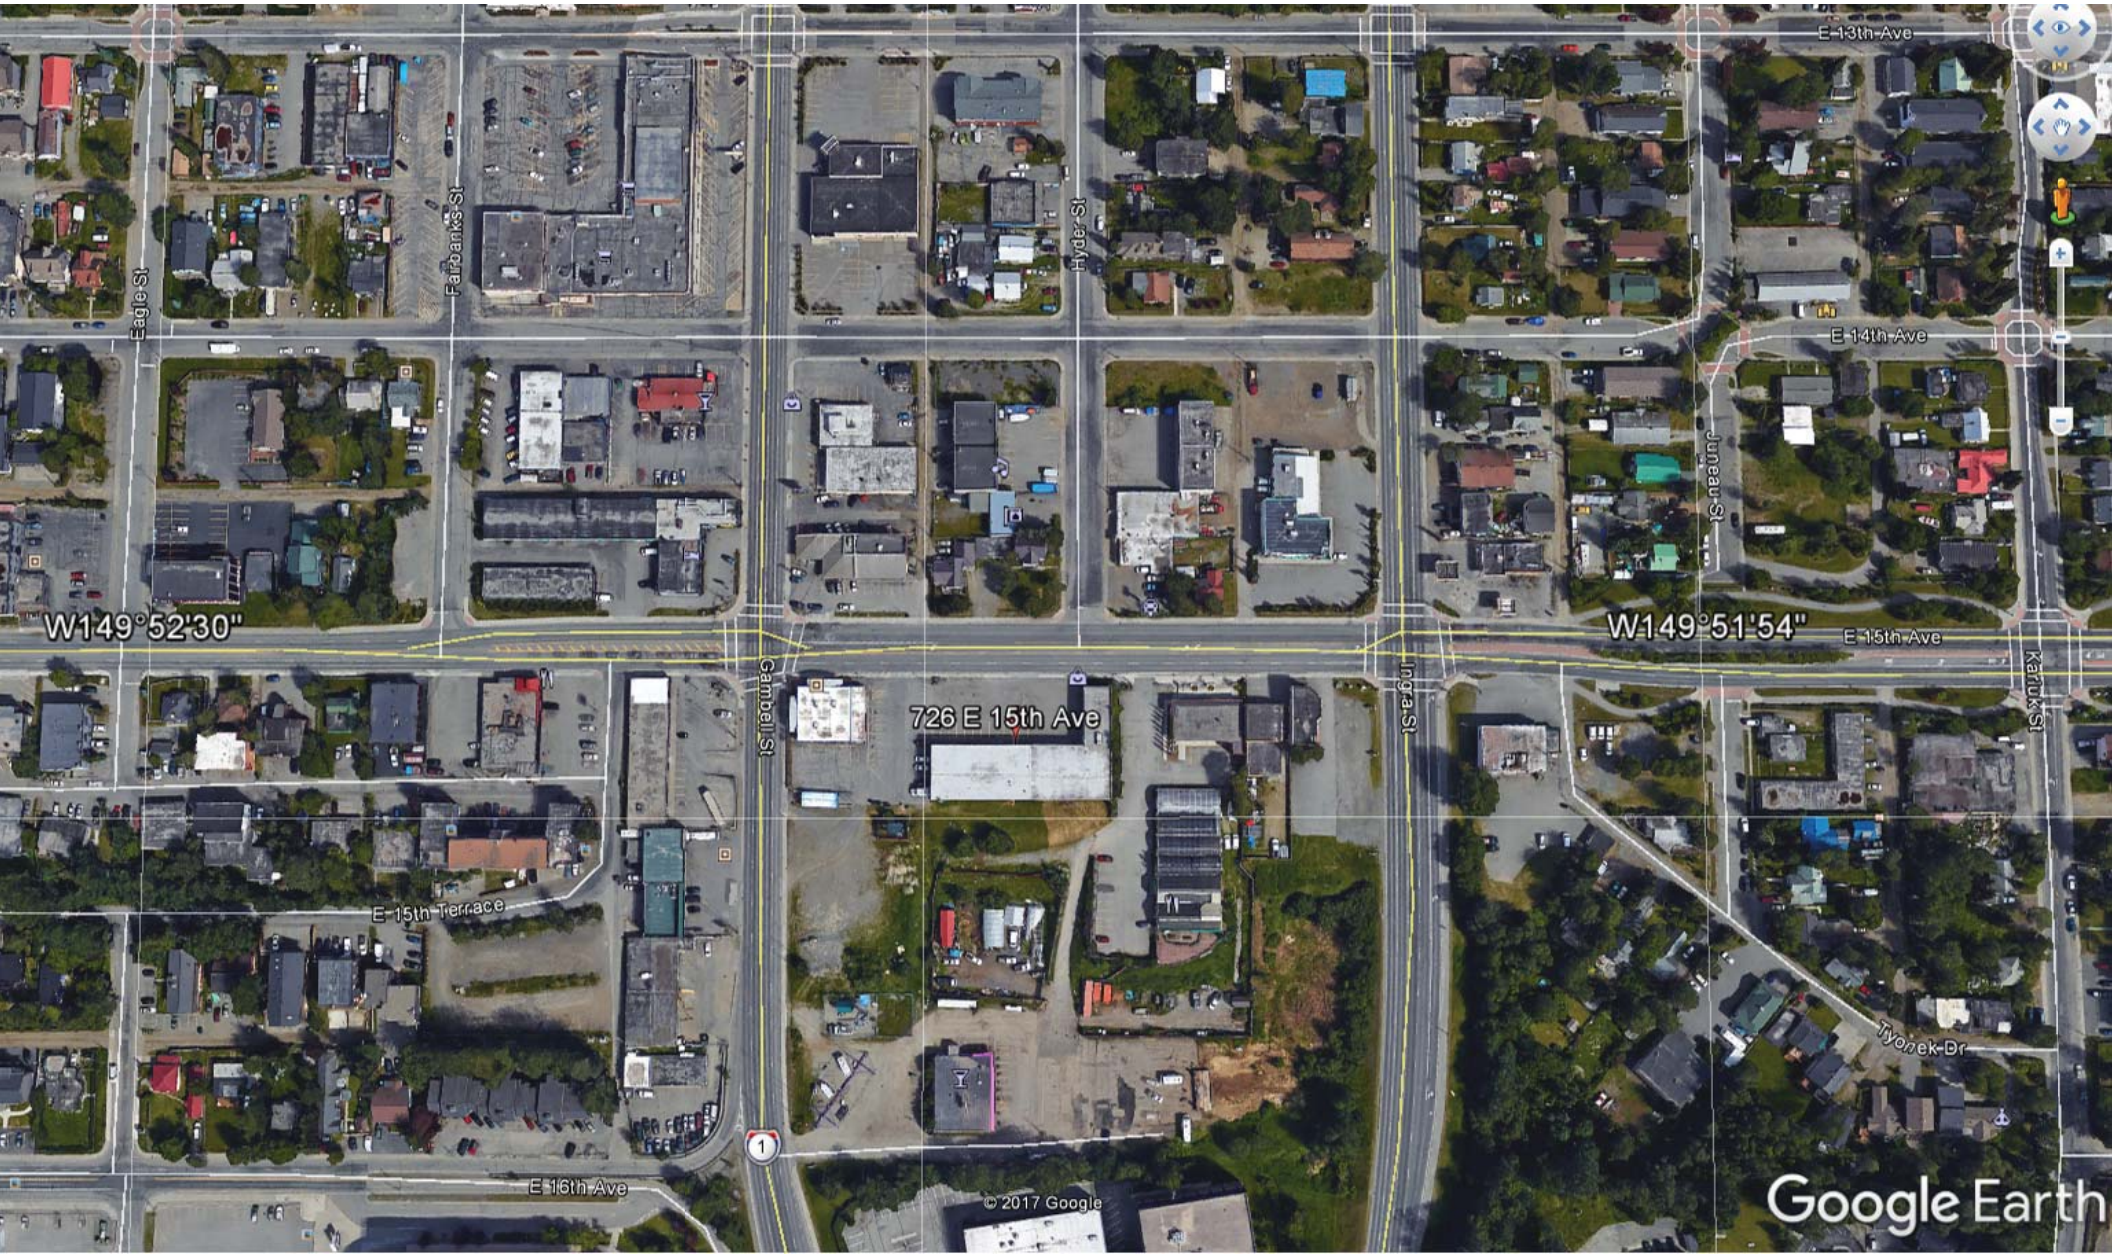
E 13th Ave
E 14th Ave
E 15th Ave
E 15th Terrace
E 16th Ave
Eagle St
Fairbanks St
Hyde St
Juneau St
Karluk St
Tyonek Dr
Campbell St
Inlet St
726 E 15th Ave
W149°52'30"
W149°51'54"
© 2017 Google
Google Earth