Alcohol and Marijuana Control Office
550 W 7th Avenue, Suite 1600
Anchorage, AK 99501
marijuana.licensing@alaska.gov
https://www.commerce.alaska.gov/web/amco
Phone: 907.269.0350

Alaska Marijuana Control Board

Form MJ-02: Premises Diagram

What is this form?

A detailed diagram of the proposed licensed premises is required for all marijuana establishment license applications, per 3 AAC 306.020(b)(8). Your diagram must show all entrances and boundaries of the premises, restricted access areas, and storage areas, and dimensions. If your proposed premises is located within a building or building complex that contains multiple businesses and/or tenants, please provide an additional page that clearly shows the location of your proposed premises within the building or building complex, along with the addresses and/or suite numbers of the other businesses and/or tenants within the building or building complex. For those applying for a limited marijuana cultivation license, the proposed area(s) for cultivation must be clearly delineated.

The second page of this form is not required. Blueprints, CAD drawings, or other clearly drawn and marked diagrams may be submitted in lieu of the second page of this form. The first page must still be completed, attached to, and submitted with any supplemental diagrams. An AMCO employee may require you to complete the second page of this form if additional documentation for your premises diagram is needed.

This form must be completed and submitted to AMCO's main office before any license application will be considered complete.

	Yes	No
I have attached blueprints, CAD drawings, or other supporting documents in addition to, or in lieu of, the second page of this form.	☑	☐

Section 1 – Establishment Information

Enter information for the business seeking to be licensed, as identified on the license application.

Licensee:	Tanana Herb Company, LLC	**License Number:**	16091		
License Type:	Marijuana Concentrate Manufacturing Facility				
Doing Business As:	Tanana Herb Company, LLC				
Premises Address:	1200 Well Street				
City:	Fairbanks	**State:**	AK	**ZIP:**	99701-2835

Received by AMCO 9/6/18

Alcohol and Marijuana Control Office
550 W 7th Avenue, Suite 1600
Anchorage, AK 99501
marijuana.licensing@alaska.gov
https://www.commerce.alaska.gov/web/amco
Phone: 907.269.0350

Alaska Marijuana Control Board

Form MJ-02: Premises Diagram

Section 2 – Detailed Premises Diagram

Clearly indicate the boundaries of the premises and the proposed licensed area within that property. Clearly indicate the interior layout of any enclosed areas on the proposed premises. Clearly identify all entrances, walls, partitions, counters, windows, areas of ingress and egress, restricted access areas, and storage areas. Include dimensions in your drawing. Use additional copies of this form or attached additional documents as needed.

see attached

Received by AMCO 9/6/18

Legal Description of property:
1200 Well Street, Fairbanks, AK 99701
Lots 4,5 and 6A, Block E, Lots 1A, 2-4 Block F, AKRR Industrial Subdivision.

Building dimensions are 100' x 412.56

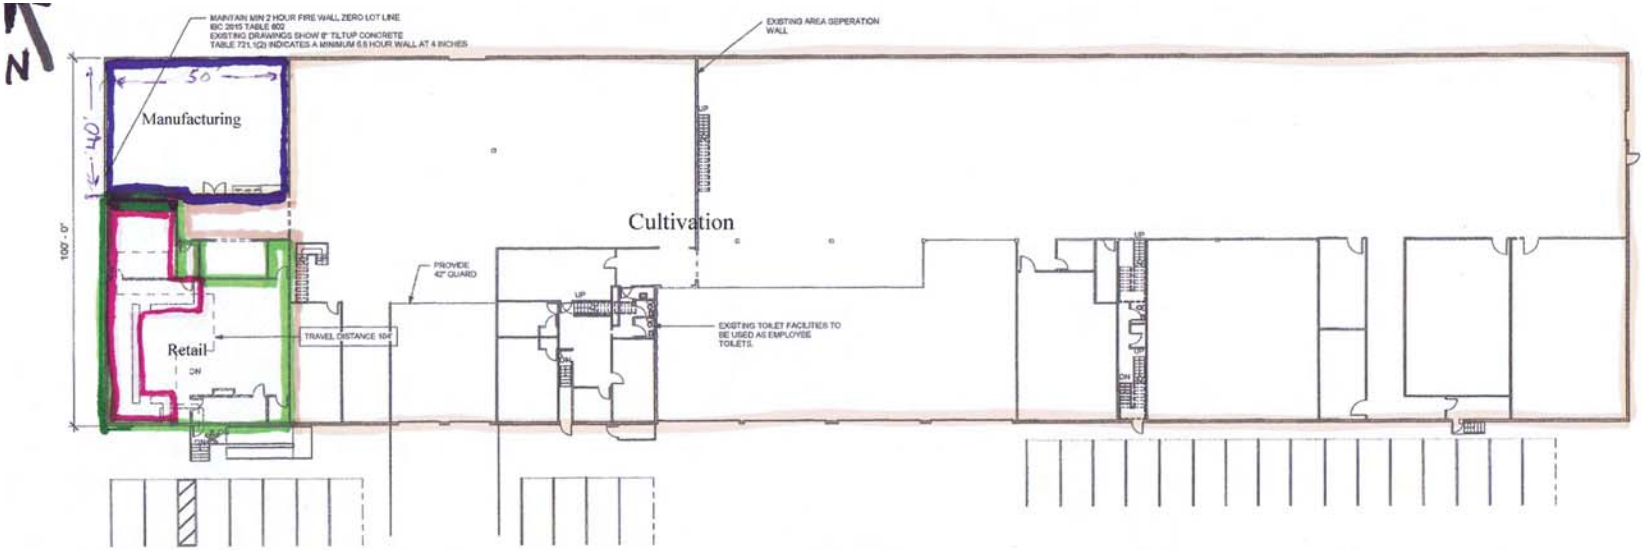

surveillance / locked cabinet

Storage area outlined in red

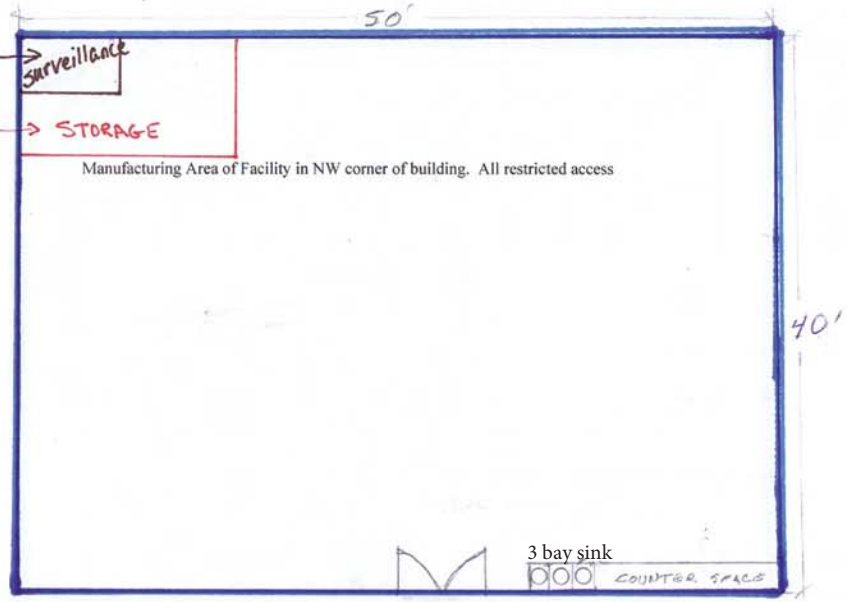

Manufacturing Area of Facility in NW corner of building. All restricted access

Entry/Exit Doors

Restricted access area for Cultivation license #14467 and licensed premises

Retail Sales Facility license #15814 premises

Restricted access area for Manufacturing license #16091 and licensed premises

Restricted access area Retail Sales license #15814

Received by AMCO 9/6/18

DIAGRAM 4: AERIAL PHOTO WITH YELLOW CIRCLE FOR 500 FT BUFFER ZONE FOR PROPOSED CONCENTRATE MANUFACTURE FACILITY #16091
TANANA HERB COMPANY, LLC 1200 WELL STREET IN FAIRBANKS

TRUE NORTH

1200 WELL STREET BUILDING DIMENSIONS 100 X 412.56. DIMENSIONS OF PROPOSED MANUFACTURING LICENSE SPACE INSIDE BUILDING ARE 40 x 50 outside dimensions.

= PROPOSED CONCENTRATE MANUFACTURING FACILITY #16091
X = AREAS OF INGRESS OR EGRESS
= OTHER LICENSE IN SAME BUILDING =
PROPOSED RETAIL LICENSE #15814

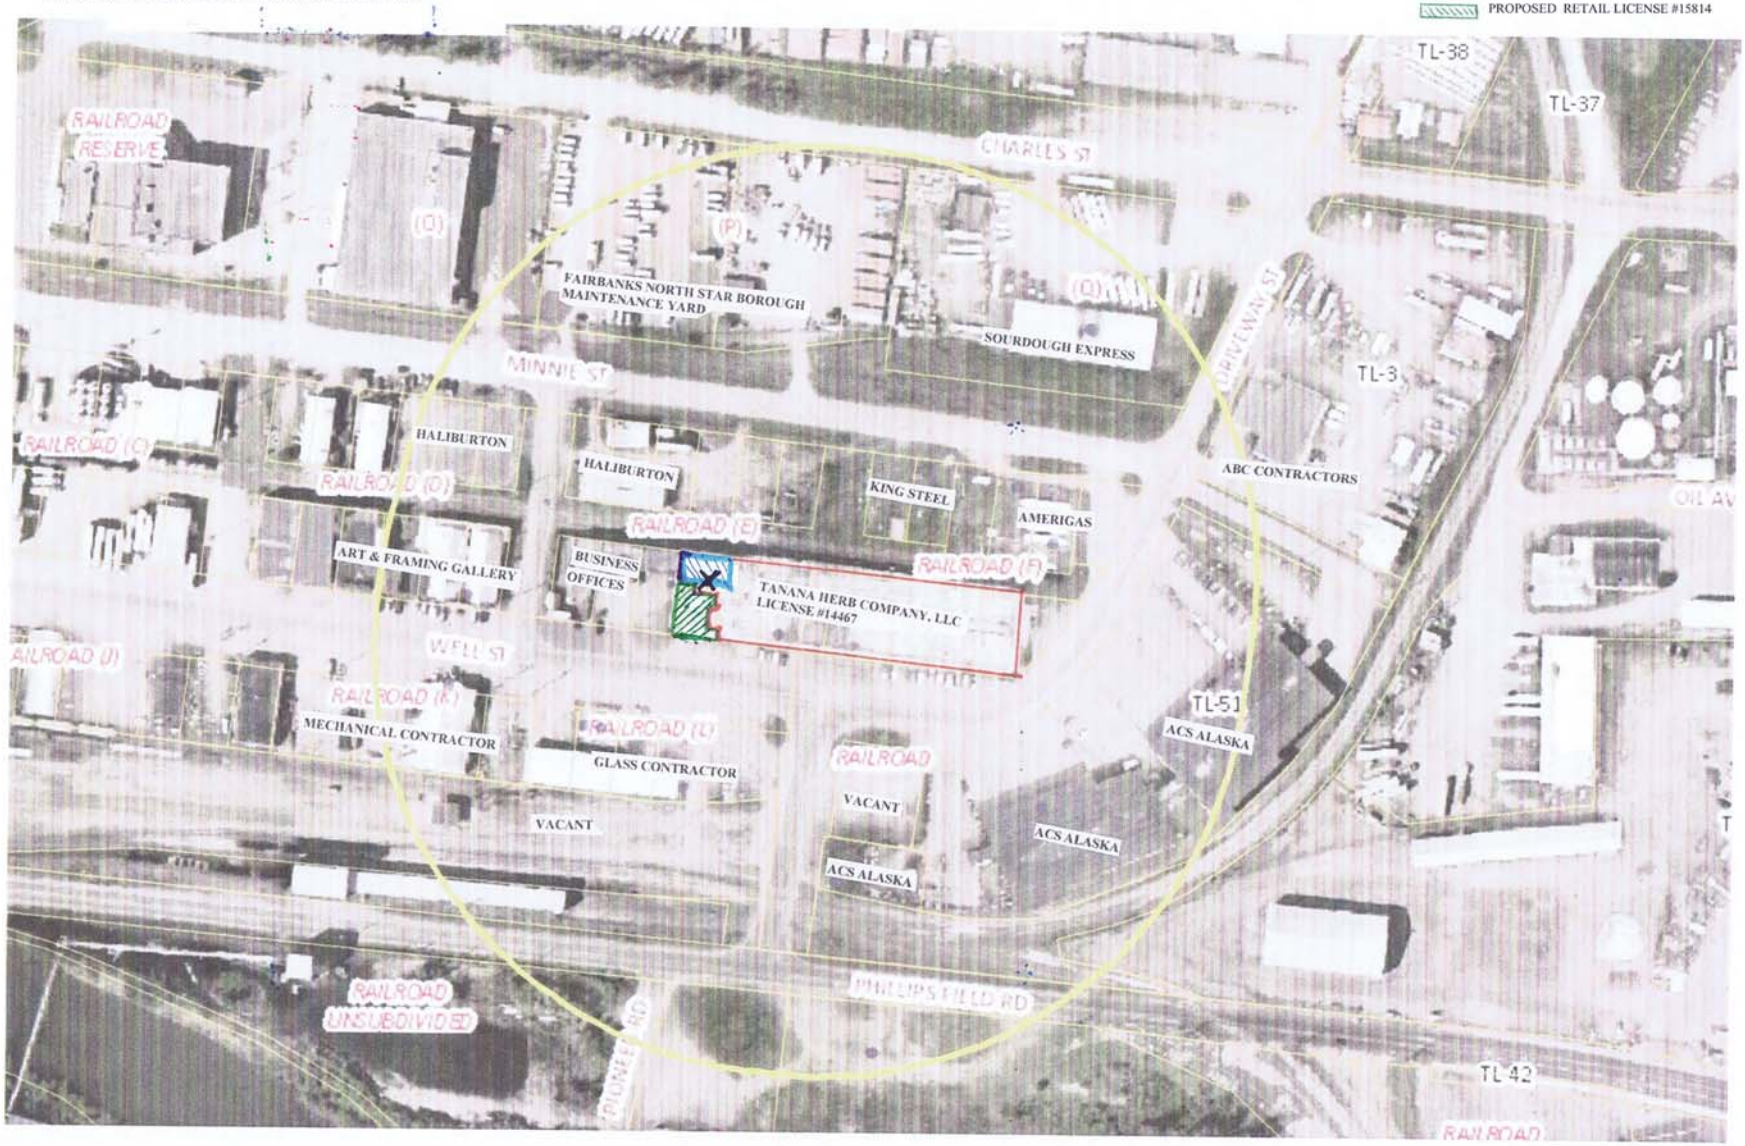

Received by AMCO 9/6/18