Alcohol and Marijuana Control Office
550 W 7th Avenue, Suite 1600
Anchorage, AK 99501
marijuana.licensing@alaska.gov
https://www.commerce.alaska.gov/web/amco
Phone: 907.269.0350

Alaska Marijuana Control Board

Form MJ-02: Premises Diagram

What is this form?

A detailed diagram of the proposed licensed premises is required for all marijuana establishment license applications, per 3 AAC 306.020(b)(8). Your diagram must show all entrances and boundaries of the premises, restricted access areas, and storage areas, and dimensions. If your proposed premises is located within a building or building complex that contains multiple businesses and/or tenants, please provide an additional page that clearly shows the location of your proposed premises within the building or building complex, along with the addresses and/or suite numbers of the other businesses and/or tenants within the building or building complex. For those applying for a limited marijuana cultivation license, the proposed area(s) for cultivation must be clearly delineated.

The second page of this form is not required. Blueprints, CAD drawings, or other clearly drawn and marked diagrams may be submitted in lieu of the second page of this form. The first page must still be completed, attached to, and submitted with any supplemental diagrams. An AMCO employee may require you to complete the second page of this form if additional documentation for your premises diagram is needed.

This form must be completed and submitted to AMCO's main office before any license application will be considered complete.

	Yes	No
I have attached blueprints, CAD drawings, or other supporting documents in addition to, or in lieu of, the second page of this form.	☑	☐

Section 1 – Establishment Information

Enter information for the business seeking to be licensed, as identified on the license application.

Licensee:	AlaskaSense, LLC.	**License Number:**	10254		
License Type:	Retail Marijuana Store				
Doing Business As:	AlaskaSense, LLC				
Premises Address:	217 E. 4th Ave., Ste. D				
City:	Anchorage	**State:**	AK.	**ZIP:**	99501

Received by AMCO 3/23/18

LICENSE #: 10254

DBA: AlaskaSense

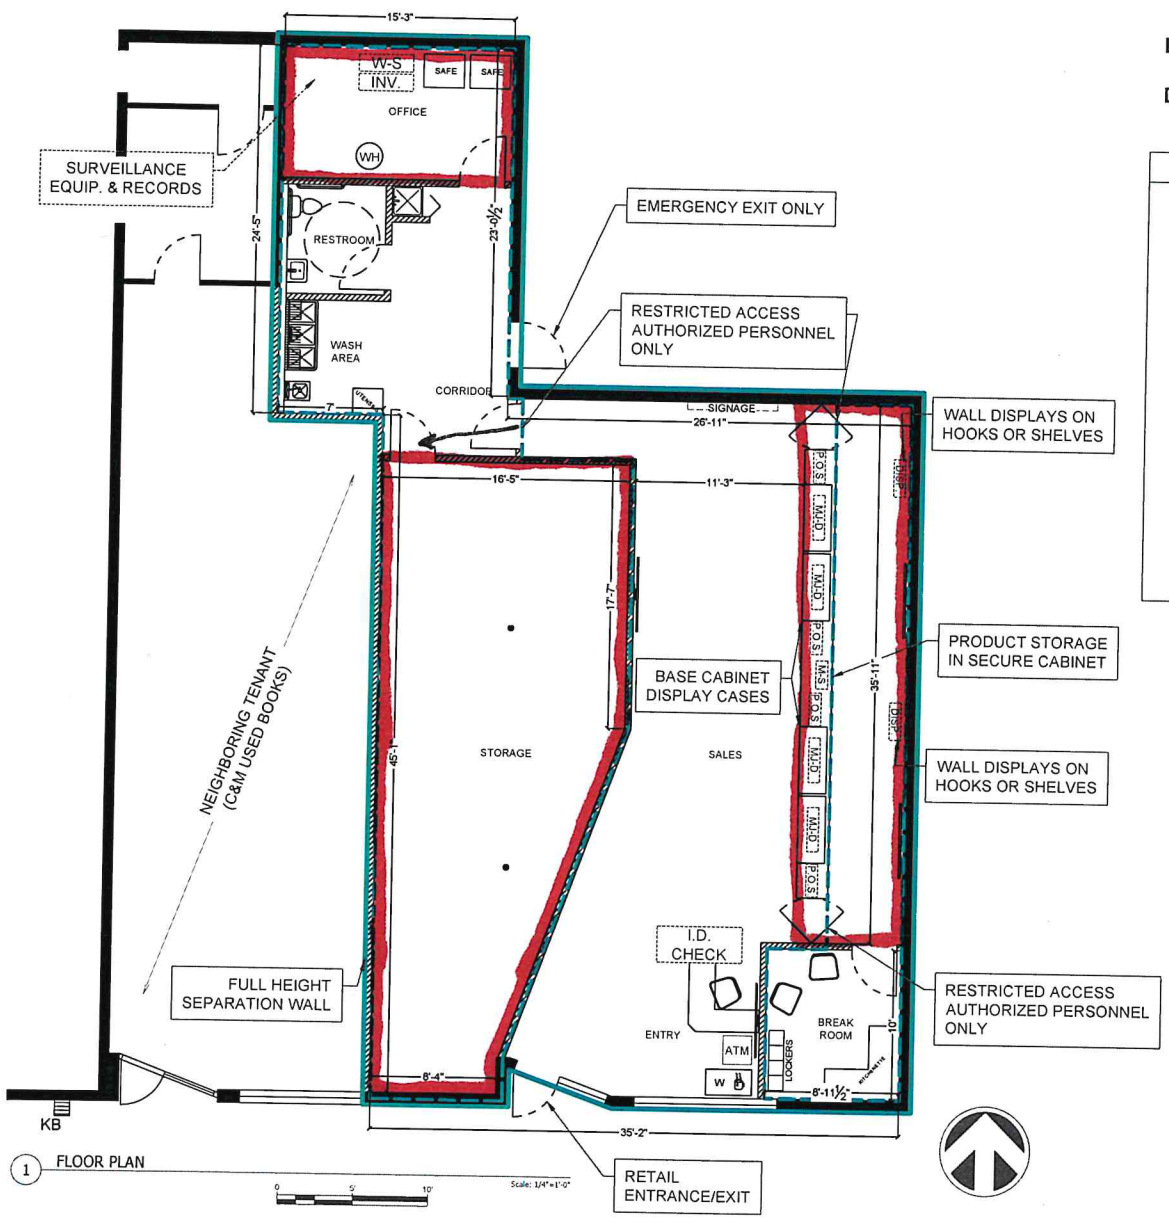

1 FLOOR PLAN

Scale: 1/4"=1'-0"

NOTE: USE HALF INDICATED SCALE FOR 11X17 DRAWINGS

PLAN LEGEND (AMCO)

P.O.S.	POINT OF SALE
MJ-D	MARIJUANA DISPLAY
DISP.	NON-MARIJUANA DISPLAY
INV.	MARIJUANA INVENTORY
M-S	MARIJUANA STORAGE
E-S	EDIBLE(COLD) STORAGE
W-S	WASTE STORAGE
	RETAIL Licensed PREMISES
	RETAIL - RESTRICTED ACCESS AREA

Determine DESIGN

Determine DESIGN LLC
903 W NORTHERN LTS BLVD #206
ANCHORAGE, AK 99503
C: (907)339-9100
dan@determinedesign.com

Copyright Determine Design LLC has the exclusive right to reproduce, use and create derivative works from these drawing

Drawn: Daniel Clift
Date: 3/13/18
Time: 11:49 AM

STATE OF ALASKA
DANIEL H. CLIFT
14104
REGISTERED PROFESSIONAL ARCHITECT

PROJECT TITLE: CANNABIS RETAIL
PREPARED FOR: SMADER WARDEN
SHEET TITLE: 1ST FLOOR PLAN
SITE ADDRESS: 215 E 4TH AVE. ANCHORAGE, AK

SHEET NUMBER: A-1

MOA PERMIT #: 518-1436

Received by AMCO 3/23/18

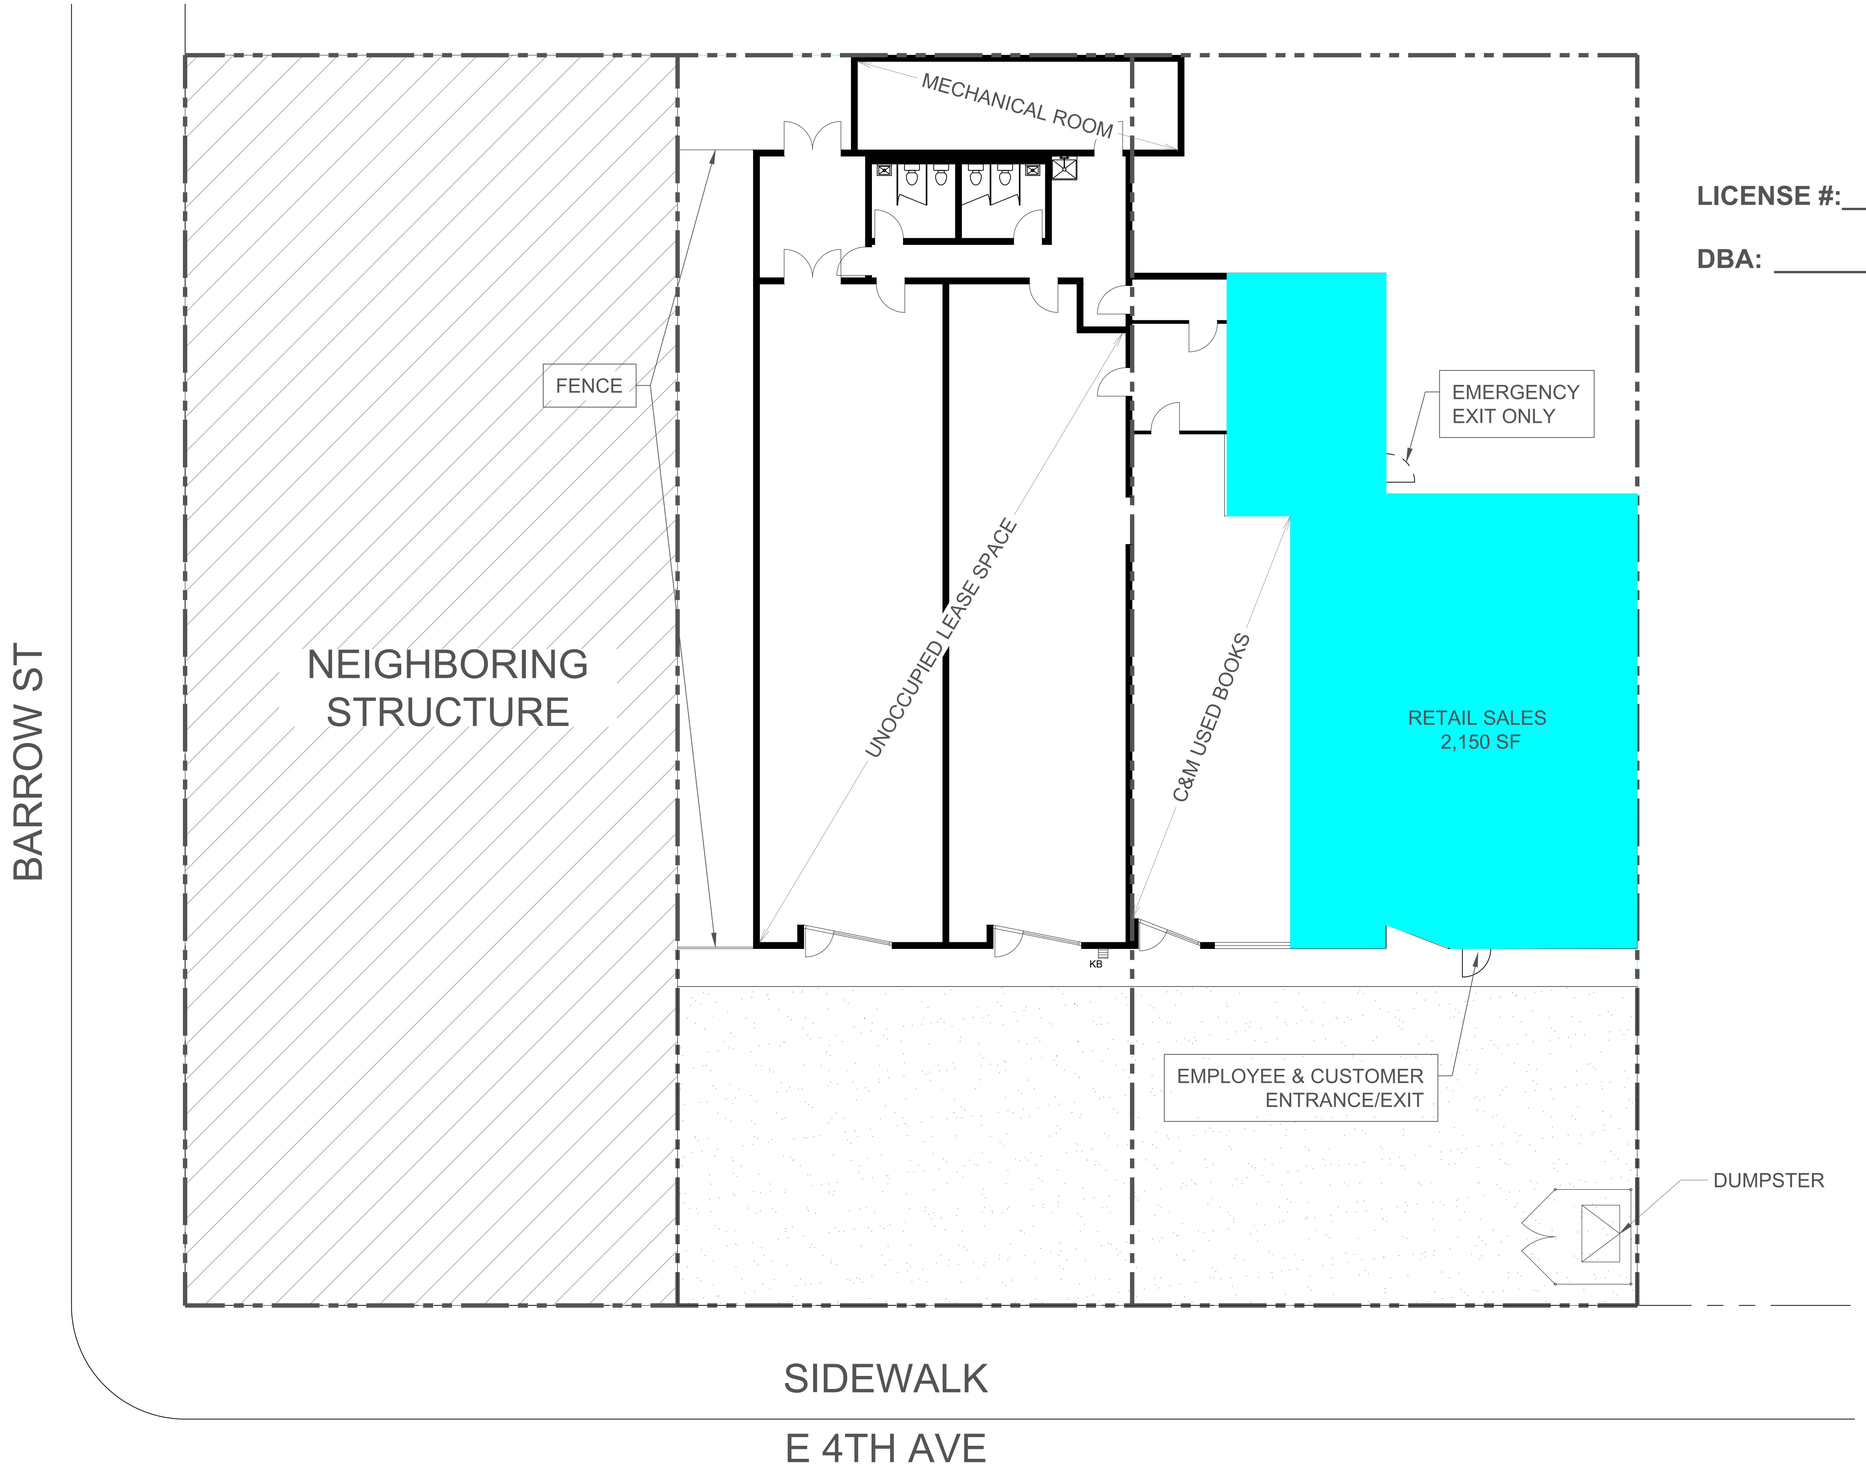

1 SITE PLAN

Scale: 1/8"=1'-0"

0 10' 20'

NOTE: USE HALF INDICATED SCALE FOR 11X17 DRAWINGS

LICENSE #:_____

DBA: _____

Determine DESIGN

Determine DESIGN LLC
903 W NORTHERN LTS BLVD #206
ANCHORAGE, AK 99503
C: (907)339-9100
dan@determinedesign.com

Copyright: Determine Design LLC has the exclusive right to reproduce, sell and create derivative works from these drawing.

Drawn: Daniel Clift
Date: 3/13/18
Time: 11:49 AM

STATE OF ALASKA
DANIEL H. CLIFT
14104
REGISTERED PROFESSIONAL ARCHITECT

PROJECT TITLE: CANNABIS RETAIL
PREPARED FOR: SMADER WARDEN
SHEET TITLE: SITE DESIGN
SITE ADDRESS: 215 E 4TH AVE. ANCHORAGE, AK

SHEET NUMBER:

SD-1

MOA PERMIT #: C16-1438

Received by AMCO 3/15/18

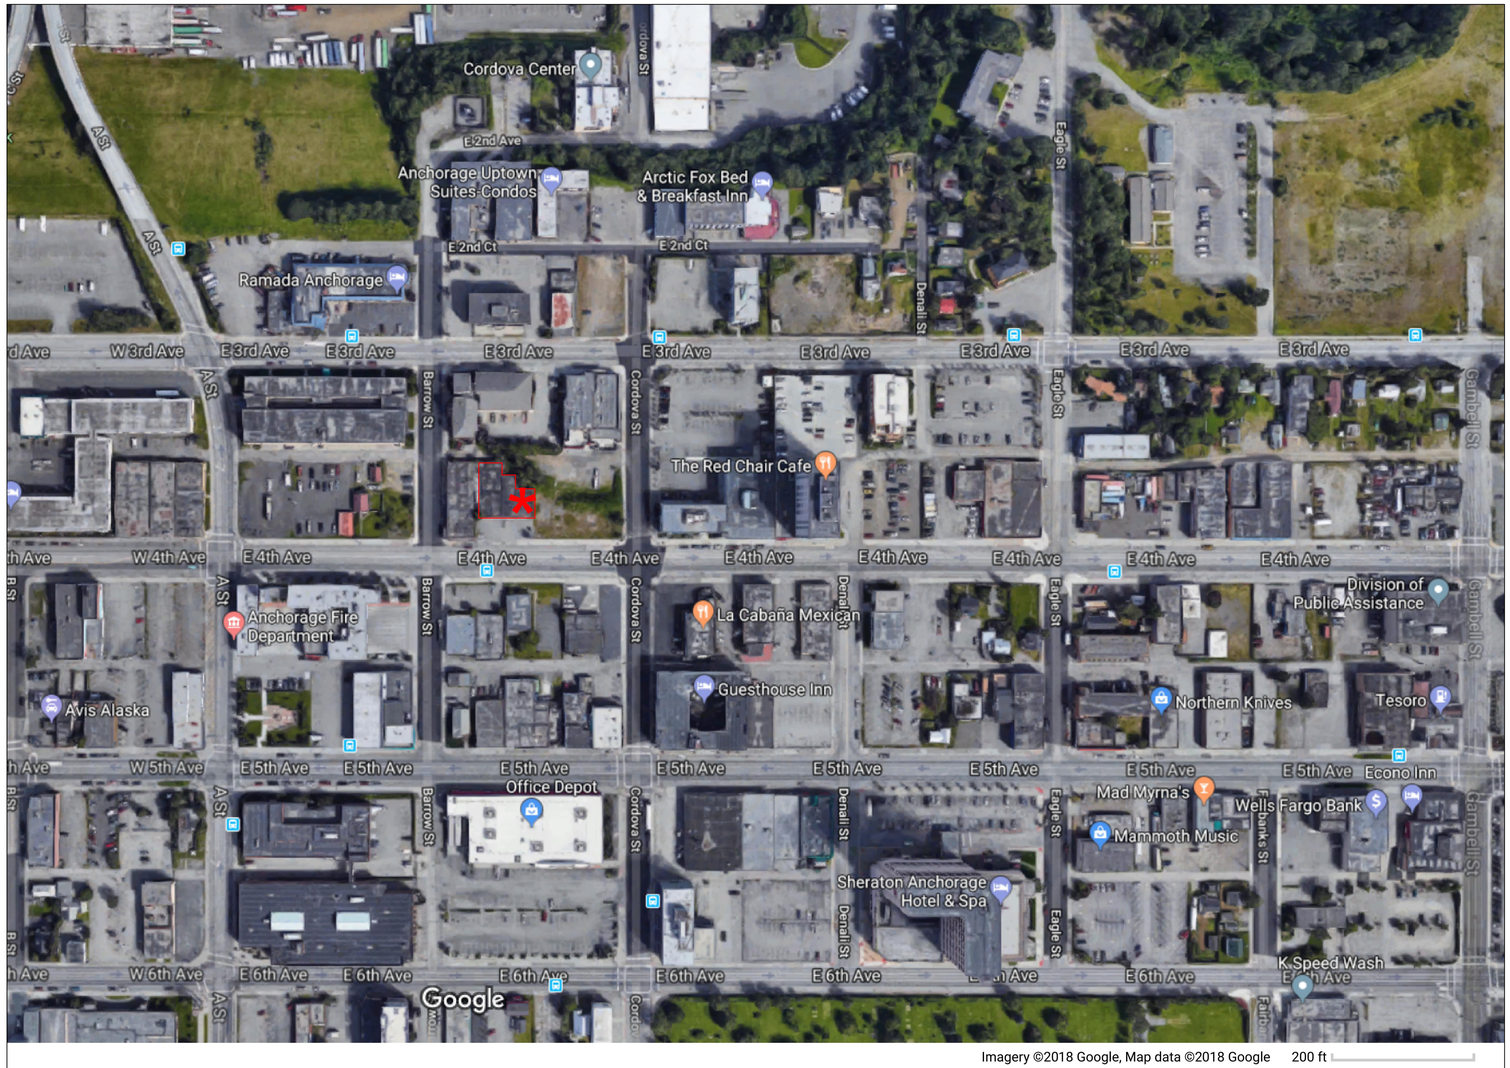

* FACILITY LOCATION: 215 E 4TH AVENUE
ANCHORAGE, AK 99501

LICENSE #:_____

DBA: _____

1 SITE PLAN
Scale: 1/8"=1'-0"

0 10' 20'

NOTE: USE HALF INDICATED SCALE FOR 11X17 DRAWINGS

Determine DESIGN

Determine DESIGN LLC
903 W NORTHERN LTS BLVD #206
ANCHORAGE, AK 99503
C: (907)339-9100
dan@determinedesign.com

Copyright: Determine Design LLC has the exclusive right to reproduce, sell and create derivative works from these drawing.

Drawn: Daniel Clift
Date: 3/13/18
Time: 11:49 AM

STATE OF ALASKA
DANIEL H. CLIFT
14104
REGISTERED PROFESSIONAL ARCHITECT

PROJECT TITLE: CANNABIS RETAIL
PREPARED FOR: SMADER WARDEN
SHEET TITLE: SITE DESIGN
SITE ADDRESS: 215 E 4TH AVE. ANCHORAGE, AK

SHEET NUMBER:
SD-2

MOA PERMIT #: C16-1438

Received by AMCO 3/15/18