Alcohol and Marijuana Control Office
550 W 7th Avenue, Suite 1600
Anchorage, AK 99501
marijuana.licensing@alaska.gov
https://www.commerce.alaska.gov/web/amco
Phone: 907.269.0350

Alaska Marijuana Control Board

Form MJ-02: Premises Diagram

What is this form?

A detailed diagram of the proposed licensed premises is required for all marijuana establishment license applications, per 3 AAC 306.020(b)(8). **All areas designated as the licensed premises of a single license must be contiguous.**

What must be submitted with this form?

Applicants must attach multiple diagrams to this form, including (as applicable):

- **Diagram 1:**
  a diagram showing only the licensed premises areas that will be ready to be **operational at the time of your preliminary inspection** and license issuance;

- **Diagram 2:**
  if different than Diagram 1, a diagram outlining **all areas for which the licensee has legal right of possession** (a valid lease or deed), and clearly showing those areas' relationship to the current proposed licensed premises *(details of any planned expansion areas do not need to be included; a complete copy of Form MJ-14: Licensed Premises Diagram Change must be submitted and approved before any planned expansion area may be added to the licensed premises);*

- **Diagram 3:**
  a **site plan or as-built of the entire lot**, showing all structures on the property and clearly indicating which area(s) will be part of the licensed premises;

- **Diagram 4:**
  an **aerial photo of the entire lot and surrounding lots**, showing a view of the entire property and surrounding properties, and clearly indicating which area(s) will be part of the licensed premises *(this can be obtained from sources like Google Earth)*; and

- **Diagram 5:**
  a diagram of the **entire building in which the licensed premises is located**, clearly distinguishing the licensed premises from unlicensed areas and/or premises of other licenses within the building. If your proposed licensed premises is located within a building or building complex that contains multiple business and/or tenants, please provide the addresses and/or suite numbers of the other businesses and/or tenants *(a separate diagram is not required for an establishment that is designating the entire building as a single licensed premises)*.

This form, and all necessary diagrams that meet the requirements on Page 2 of this form, must be completed and submitted to AMCO's main office before any new or transfer license application will be considered complete.

Section 1 – Establishment Information

Enter information for the business seeking to be licensed, as identified on the license application.

Licensee:	David C Towne	**MJ License #:**		16208	
License Type:	Limited Marijuana Cultivation Facility				
Doing Business As:	Susitna Gardens				
Premises Address:	29686 S. David Street				
City:	Talkeetna	**State:**	Alaska	**ZIP:**	99676

AMCO Received 11/7/2018

Form MJ-02: Premises Diagram

Section 2 – Required Information

For your security, do not include locations of security cameras, motion detectors, panic buttons, and other security devices.

The following details must be included in all diagrams:

- [✓] License number and DBA
- [✓] Legend or key
- [✓] Color coding
- [✓] Dimensions
- [✓] Labels
- [✓] True north arrow

The following additional details must be included in Diagram 1:

- [✓] Surveillance room
- [✓] Restricted access areas
- [✓] Storage areas
- [✓] Entrances, exits, and windows
- [✓] Walls, partitions, and counters
- [✓] Any other areas that must be labeled for specific license types

The following additional details must be included in Diagram 2:

- [✓] Areas of ingress and egress
- [✓] Entrances and exits
- [✓] Walls and partitions

The following additional details must be included in Diagrams 3 and 4:

- [✓] Areas of ingress and egress
- [✓] Cross streets and points of reference

The following additional details must be included in Diagram 5:

- [✓] Areas of ingress and egress
- [✓] Entrances and exits
- [✓] Walls and partitions
- [✓] Cross streets and points of reference

OFFICIAL SEAL
Geraldine Denkewalter
NOTARY PUBLIC-STATE OF ALASKA
My Comm. Expires January 7, 2022

I declare under penalty of unsworn falsification that I have attached all necessary diagrams that meet the above requirements, and that this form, including all accompanying schedules, statements, and depictions is true, correct, and complete.

David C Towne
Signature of licensee

Geraldine Denkewalter
Notary Public in and for the State of Alaska

David C Towne
Printed name of licensee

OFFICIAL SEAL
Geraldine Denkewalter
NOTARY PUBLIC-STATE OF ALASKA
My Comm. Expires January 7, 2022

My commission expires: Jan 7, 2022

Subscribed and sworn to before me this 6 day of February, 2018.

AMCO Received 11/7/2018

Diagram 1:
Showing all areas that are proposed to be *Operational at Inspection*

Susitna Gardens

AMCO License 16208
29686 S. David Street
Talkeetna, AK 99676

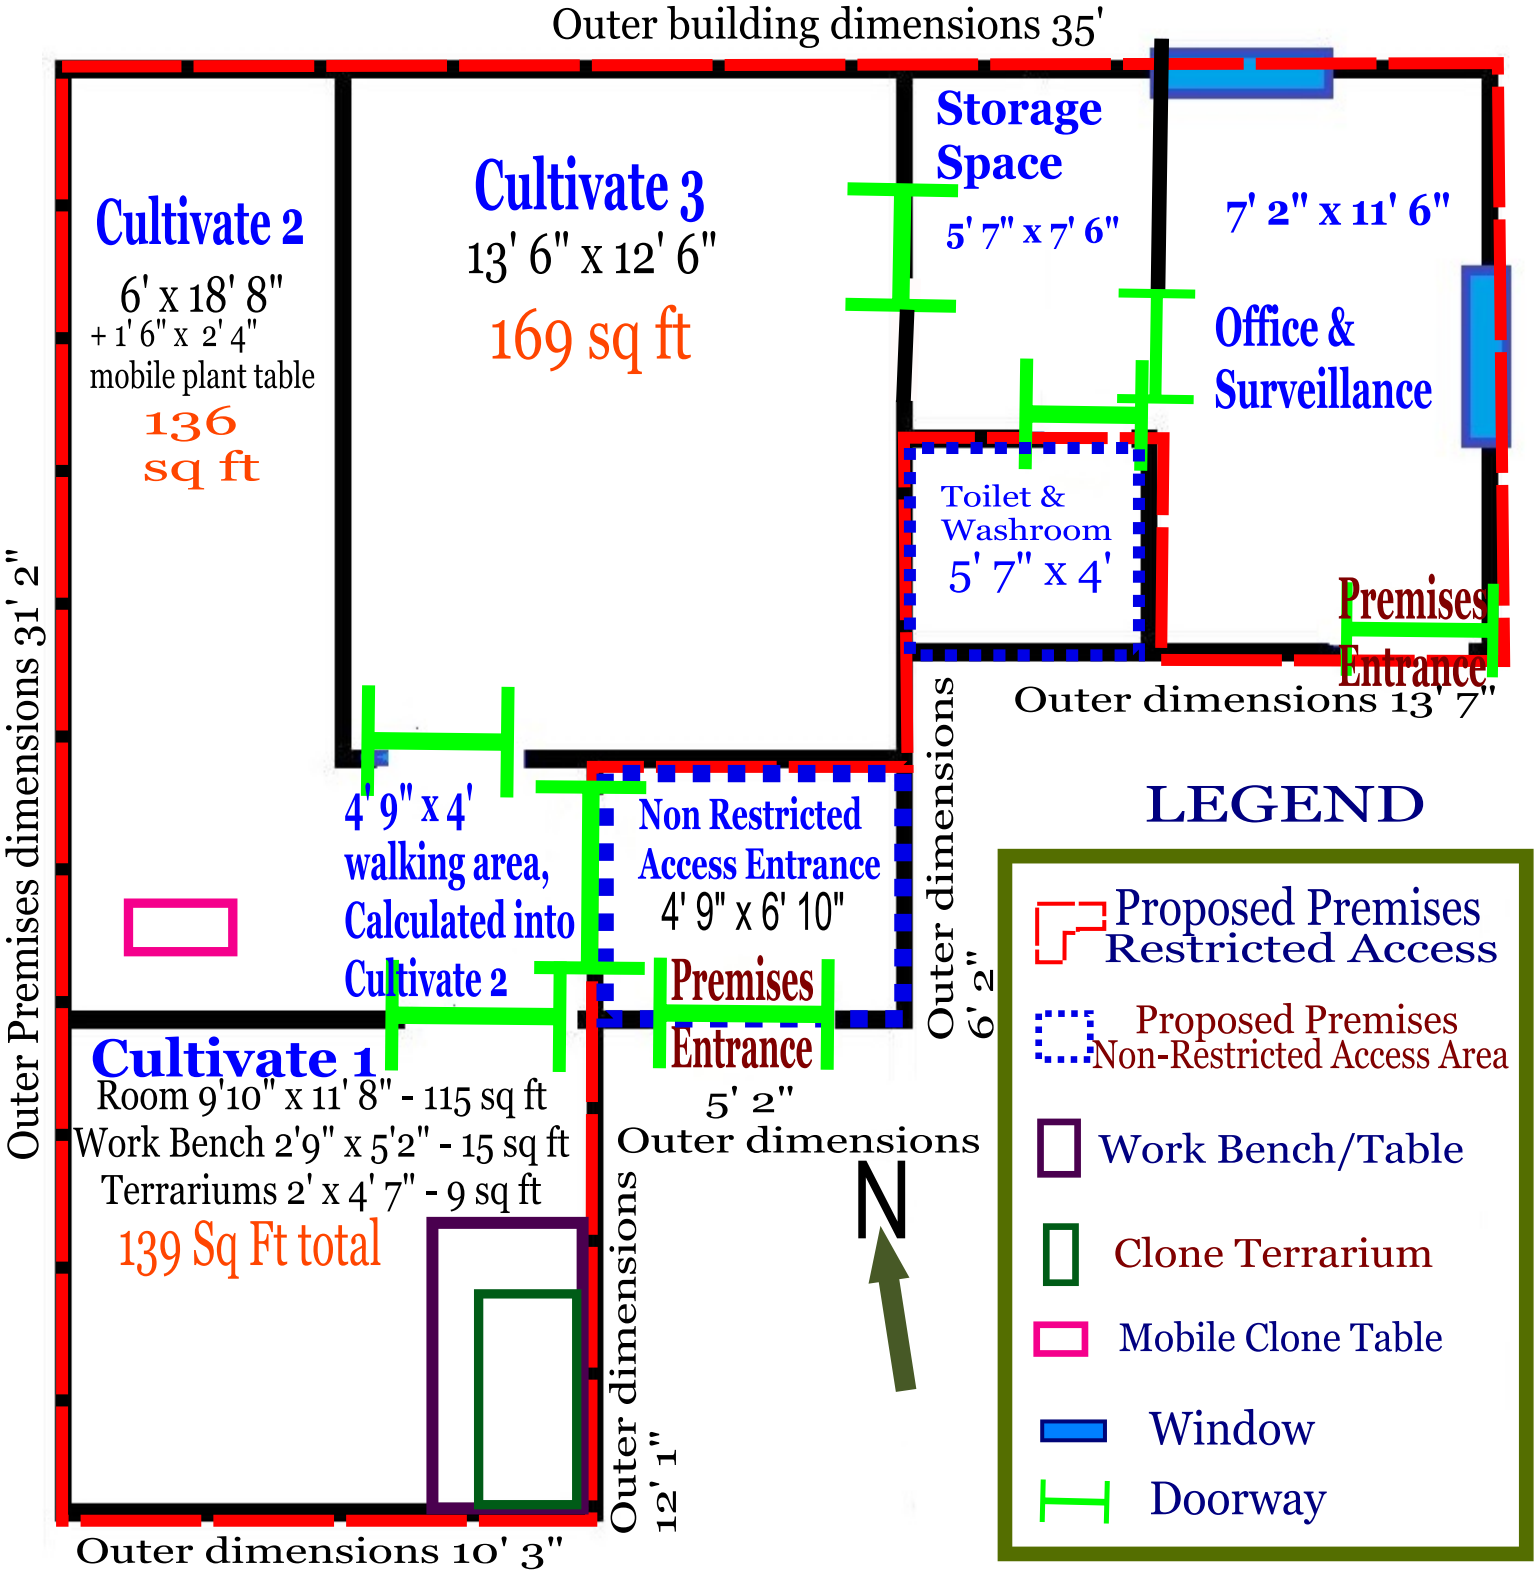

AMCO Received 11/9/2018

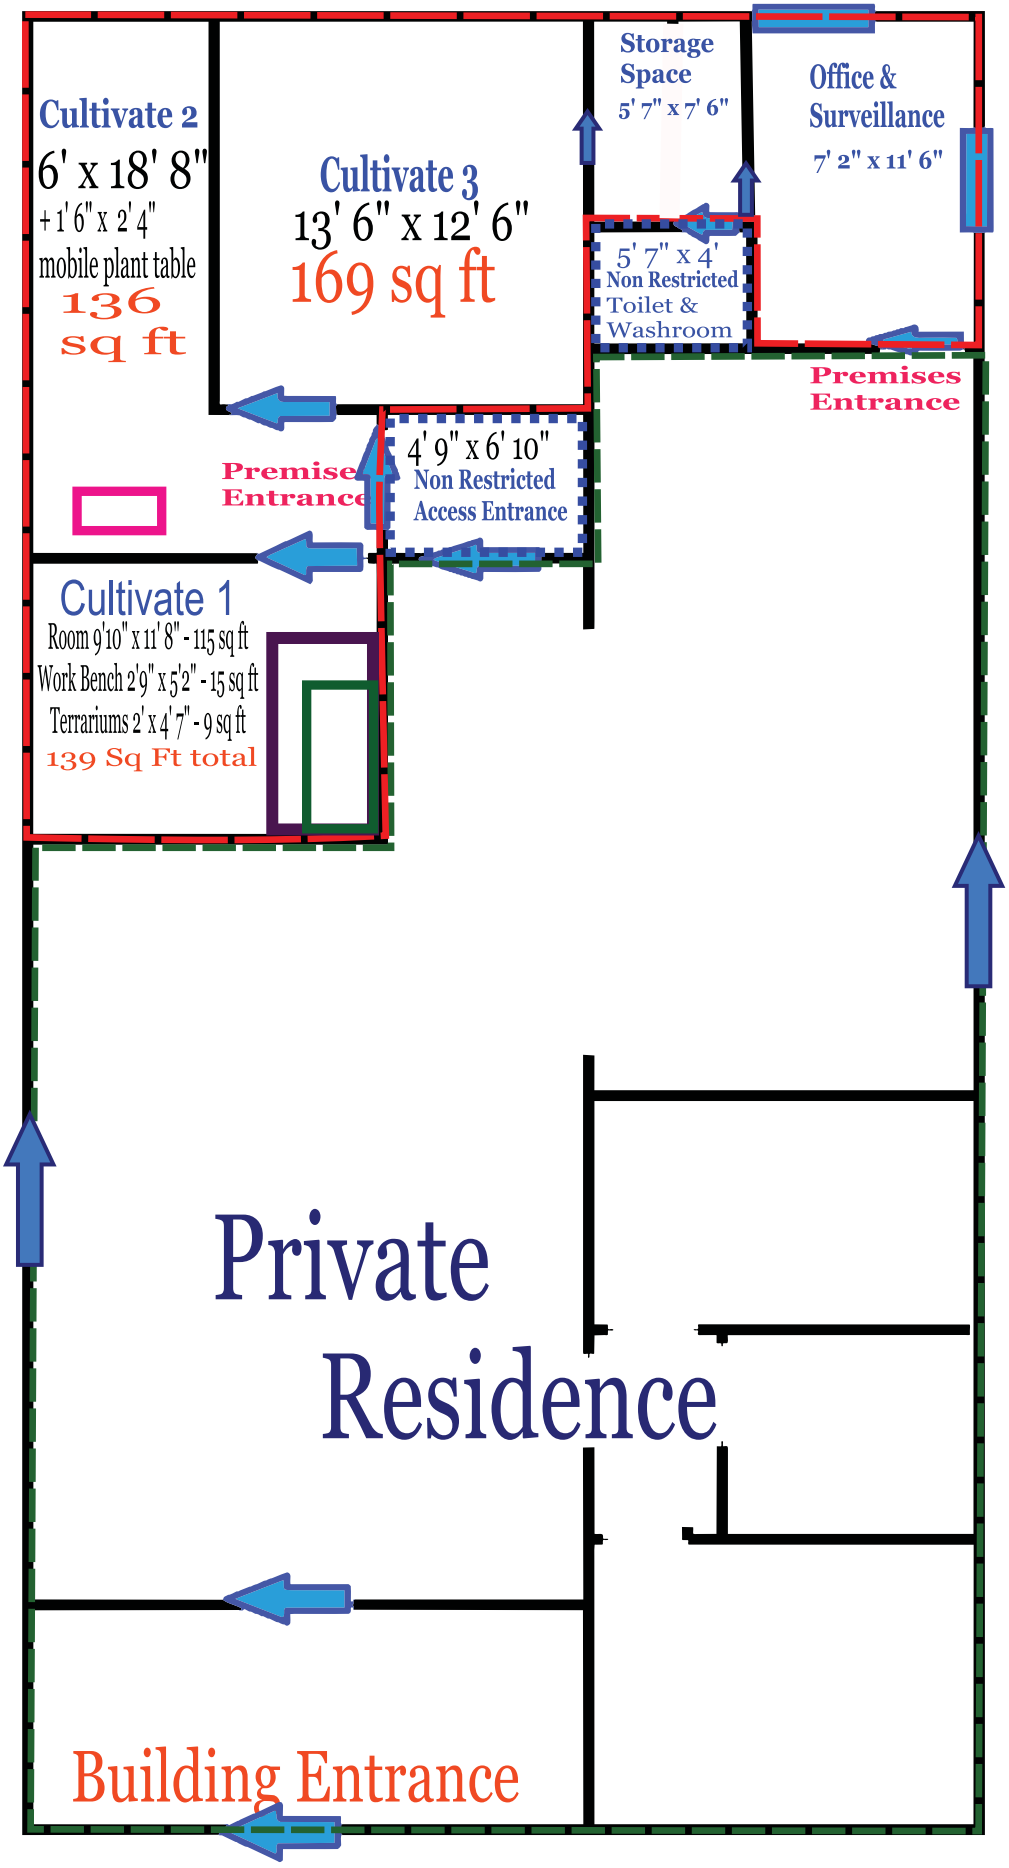

Susitna Gardens

AMCO License 16208
29686 S. David Street
Talkeetna, AK 99676

Diagram 2: All Areas in which Licensee has Legal Possession

Overall Building Measurements
33' 6" x 65' 6"

N

LEGEND

- Whole Building Diagram
- Private Residence Owned & Occupied by Licensee
- Proposed Premises Restricted Access
- Non-Restricted Access Area
- Work Bench/Table
- Clone Terrarium
- Mobile Clone Table
- Window
- Doorway

AMCO Received 11/7/2018

Diagram 3:
An As Built of the Entire Lot Showing All Structures on the Property, and Clearly Indicating the Licensed Premises

Not to Scale

Susitna Gardens

AMCO License 16208
29686 S. David Street
Talkeetna, AK 99676

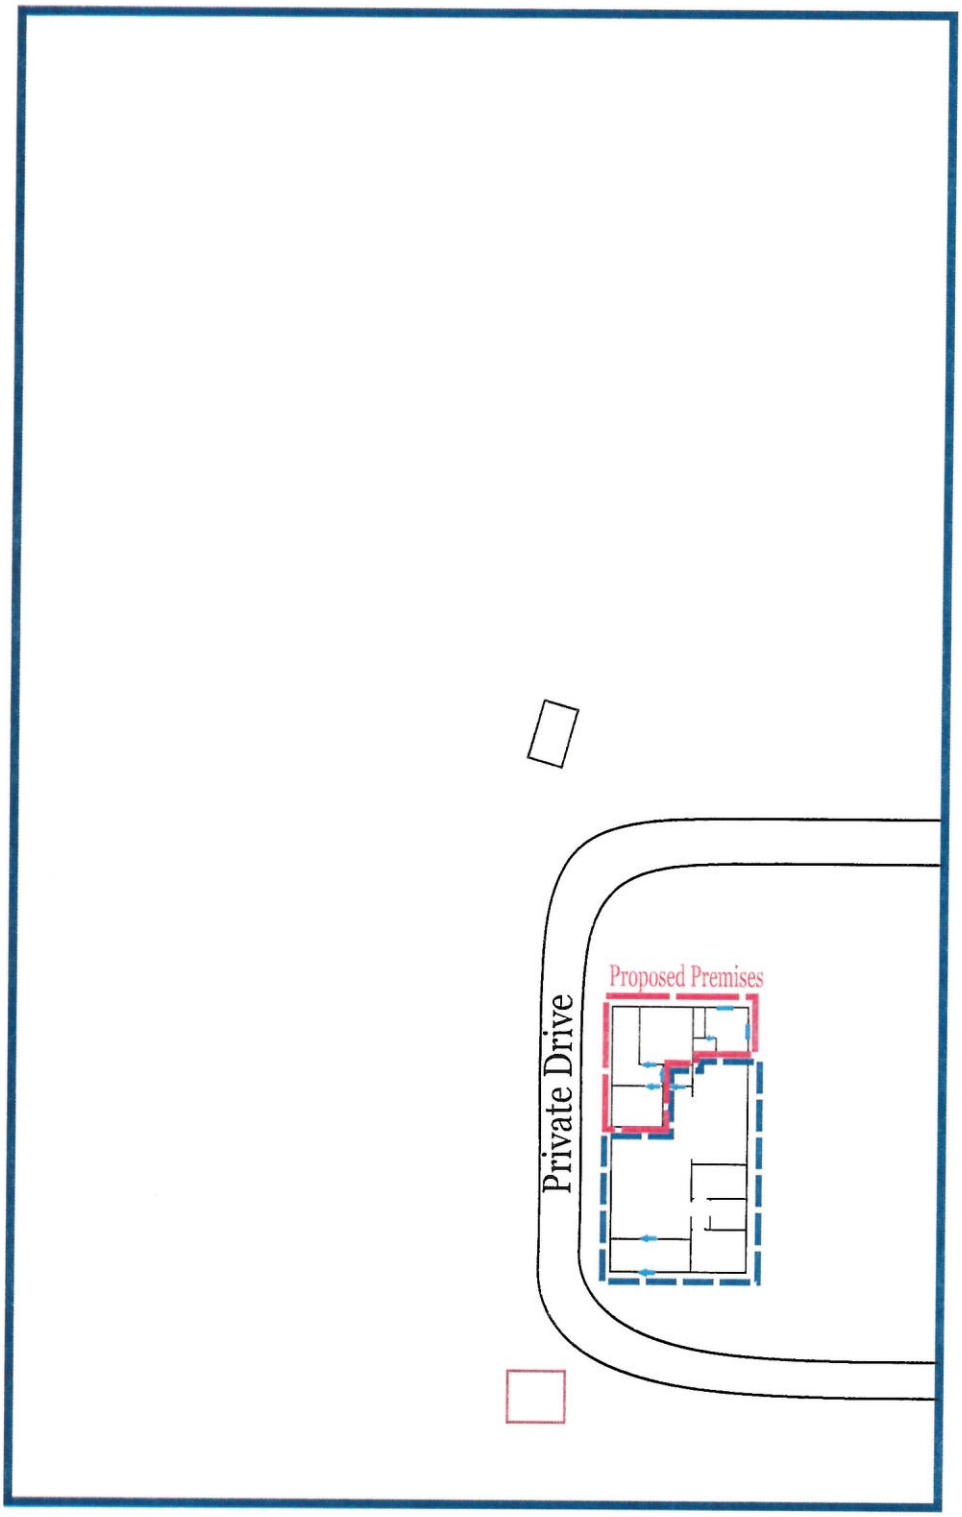

N

LEGEND

- Property/Lot Lines
- Whole Building Diagram
- Private Residence Owned & Occupied by Licensee
- Proposed Premises Restricted Access
- Shed
- Non Permanent Shed
- Private Drive

RECEIVED
MAR 0 7 2018
ALCOHOL MARIJUANA CONTROL OFFICE
STATE OF ALASKA

Diagram 4:
Google Earth Aerial Image
with Licensed Premises Outlined
Image includes Cross Streets

LEGEND

- Property/Lot Lines NOT TO SCALE
- Proposed Premises Restricted Access
- Private Residence Owned & Occupied by Licensee

Susitna Gardens

AMCO License 16208
29686 S. David Street
Talkeetna, AK 99676

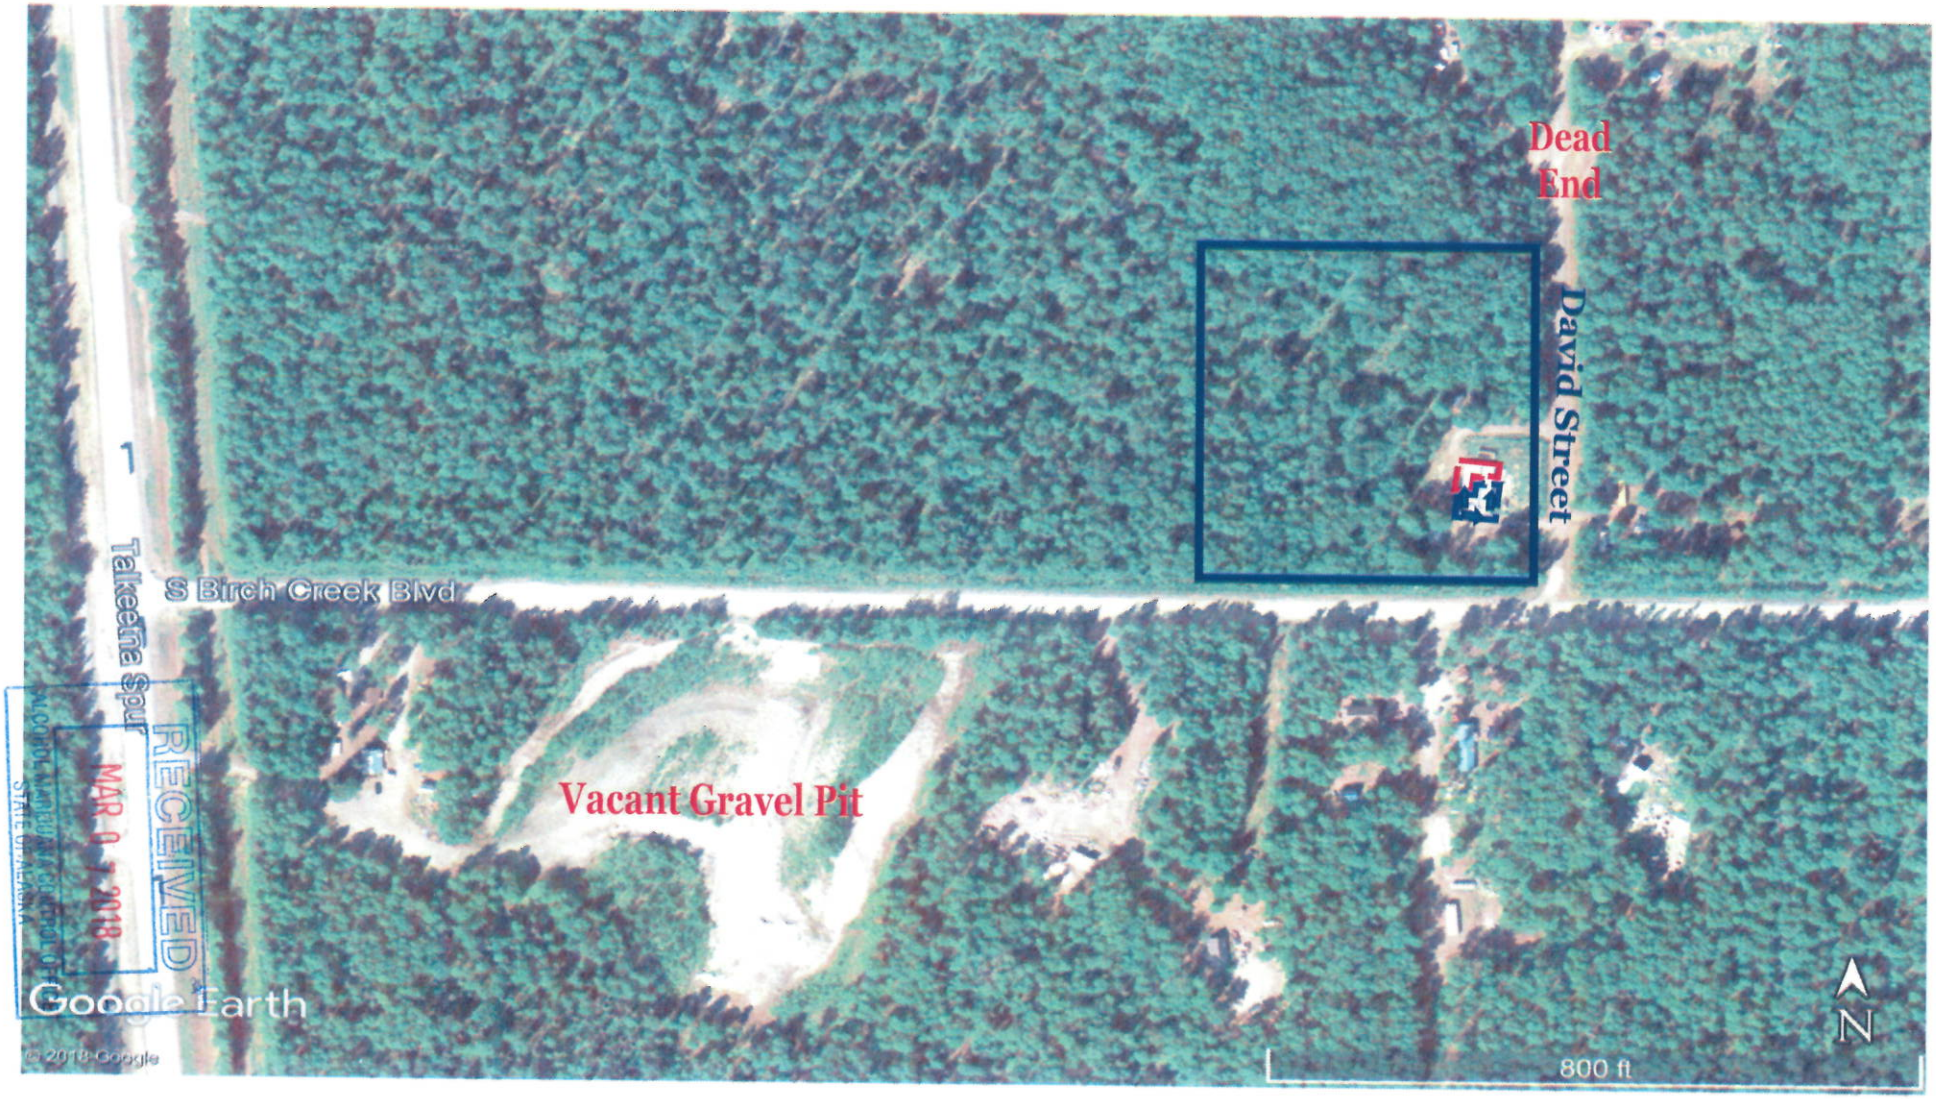

RECEIVED
MAR 07 2018
ALCOHOL AND MARIJUANA CONTROL OFFICE
STATE OF ALASKA

Not To Scale

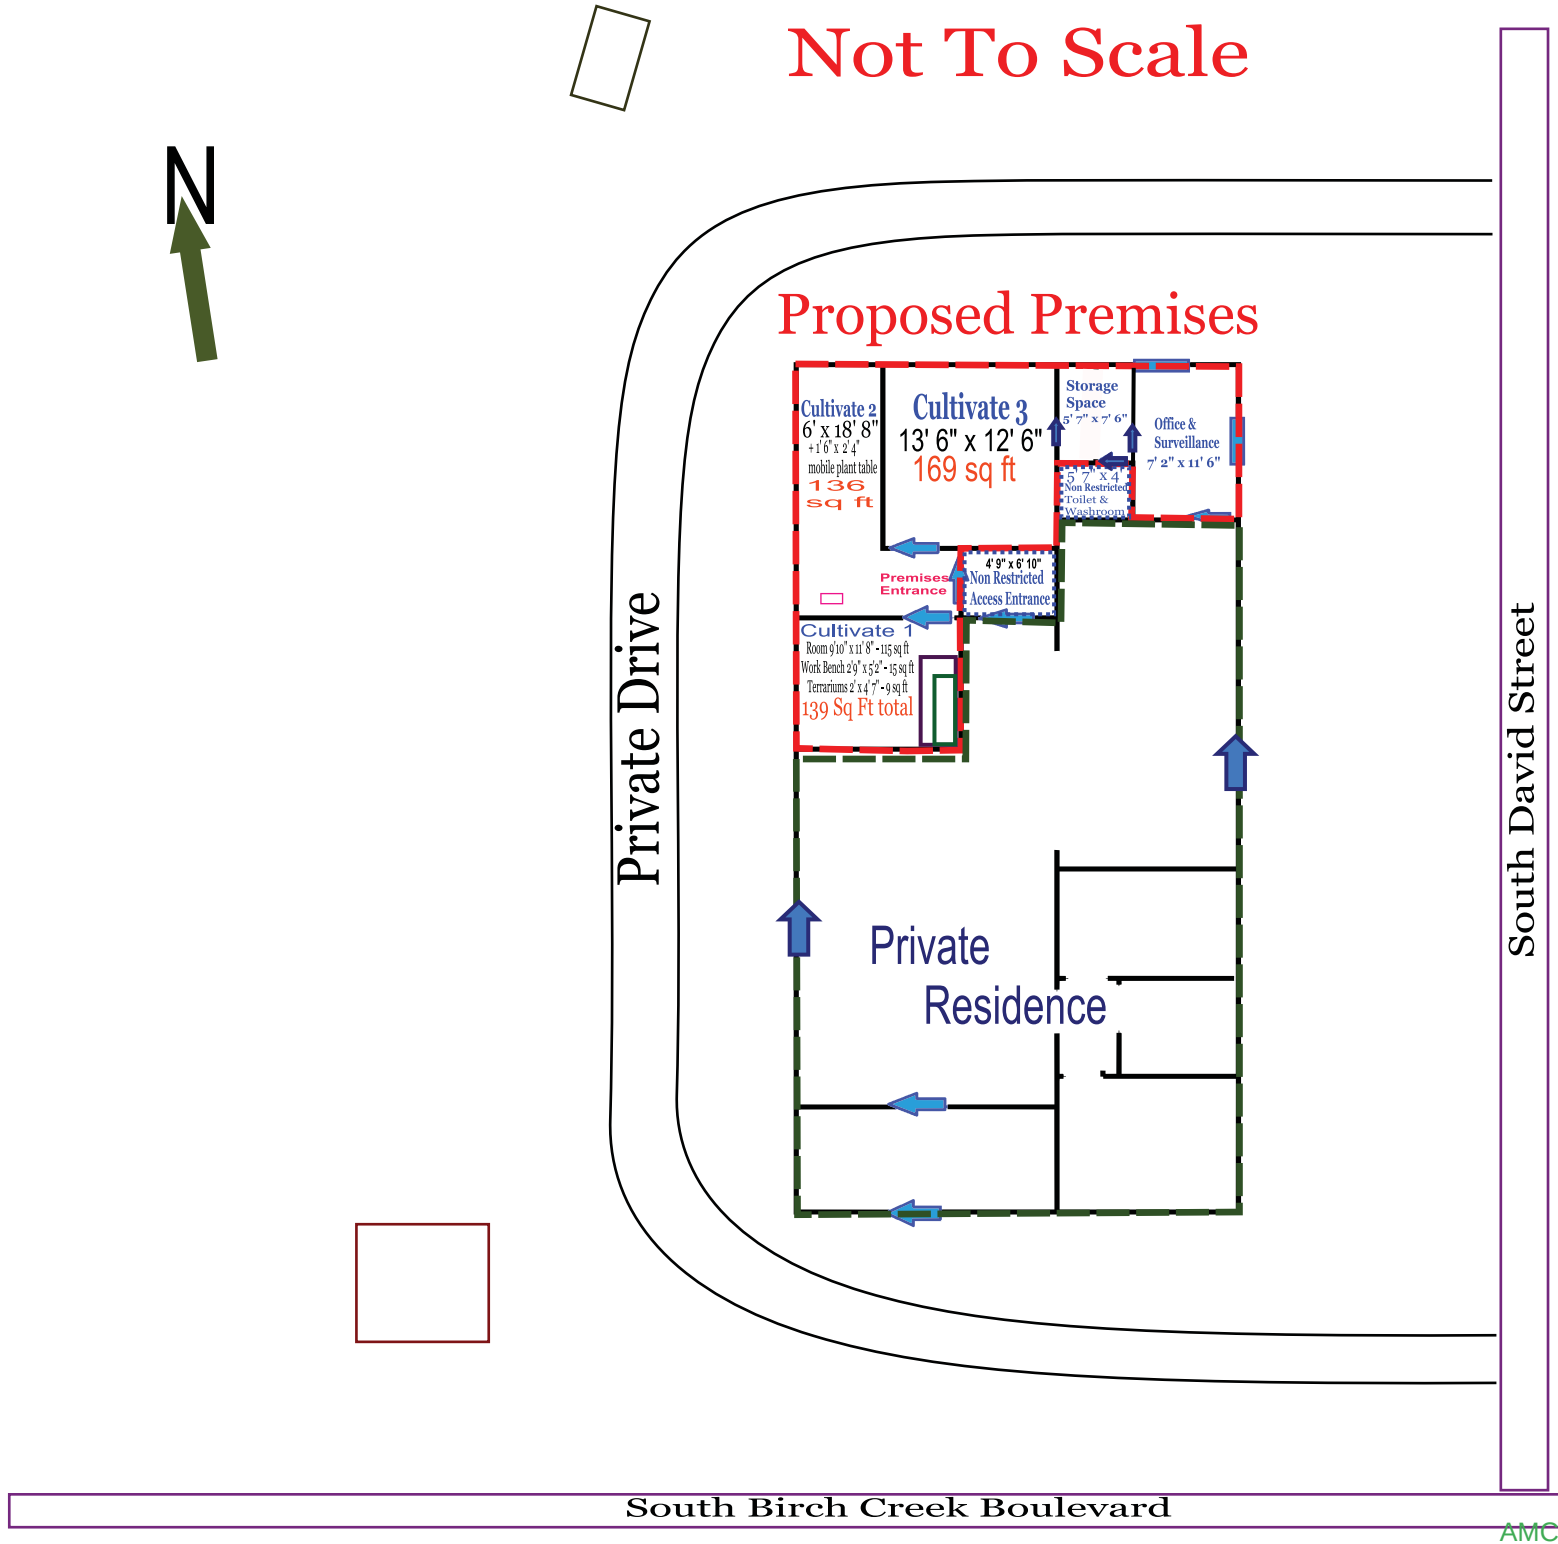

Susitna Gardens

AMCO License 16208
29686 S. David Street
Talkeetna, AK 99676

Diagram 5: Entire Building in which the Licensed Premises is located, including Cross Streets

Overall Building Measurements
33'6" x 65' 6"

LEGEND

- Proposed Premises Restricted Access
- Private Residence Owned & Occupied by Licensee
- Whole Building Diagram
- Window
- Doorway
- Shed
- Non Permanent Shed

AMCO Received 11/7/2018