Alcohol and Marijuana Control Office
550 W 7th Avenue, Suite 1600
Anchorage, AK 99501
marijuana.licensing@alaska.gov
https://www.commerce.alaska.gov/web/amco
Phone: 907.269.0350

Alaska Marijuana Control Board

Form MJ-02: Premises Diagram

What is this form?

A detailed diagram of the proposed licensed premises is required for all marijuana establishment license applications, per 3 AAC 306.020(b)(8). **All areas designated as the licensed premises of a single license must be contiguous.**

What must be submitted with this form?

Applicants must attach multiple diagrams to this form, including (as applicable):

- **Diagram 1:**
  a diagram showing only the licensed premises areas that will be ready to be **operational at the time of your preliminary inspection** and license issuance;

- **Diagram 2:**
  if different than Diagram 1, a diagram outlining **all areas for which the licensee has legal right of possession** (a valid lease or deed), and clearly showing those areas' relationship to the current proposed licensed premises *(details of any planned expansion areas do not need to be included; a complete copy of Form MJ-14: Licensed Premises Diagram Change must be submitted and approved before any planned expansion area may be added to the licensed premises);*

- **Diagram 3:**
  a **site plan or as-built of the entire lot**, showing all structures on the property and clearly indicating which area(s) will be part of the licensed premises;

- **Diagram 4:**
  an **aerial photo of the entire lot and surrounding lots**, showing a view of the entire property and surrounding properties, and clearly indicating which area(s) will be part of the licensed premises *(this can be obtained from sources like Google Earth)*; and

- **Diagram 5:**
  a diagram of the **entire building in which the licensed premises is located**, clearly distinguishing the licensed premises from unlicensed areas and/or premises of other licenses within the building. If your proposed licensed premises is located within a building or building complex that contains multiple business and/or tenants, please provide the addresses and/or suite numbers of the other businesses and/or tenants *(a separate diagram is not required for an establishment that is designating the entire building as a single licensed premises)*.

This form, and all necessary diagrams that meet the requirements on Page 2 of this form, must be completed and submitted to AMCO's main office before any new or transfer license application will be considered complete.

Section 1 – Establishment Information

Enter information for the business seeking to be licensed, as identified on the license application.

Licensee:	Alaskan Grown Products, LLC	**MJ License #:**			20439
License Type:	Retail Marijuana Facility				
Doing Business As:	Alaskan Grown Cannabis				
Premises Address:	230 Tundra Way				
City:	Bethel	**State:**	Alaska	**ZIP:**	99559

AMCO Received 6/21/2019

Alaska Marijuana Control Board

Form MJ-02: Premises Diagram

Section 2 – Required Information

For your security, do not include locations of security cameras, motion detectors, panic buttons, and other security devices.

The following details must be included in all diagrams:

- ☐ License number and DBA
- ☐ Legend or key
- ☐ Color coding
- ☐ Dimensions
- ☐ Labels
- ☐ True north arrow

The following additional details must be included in Diagram 1:

- ☐ Surveillance room
- ☐ Restricted access areas
- ☐ Storage areas
- ☐ Entrances, exits, and windows
- ☐ Walls, partitions, and counters
- ☐ Any other areas that must be labeled for specific license types

The following additional details must be included in Diagram 2:

- ☐ Areas of ingress and egress
- ☐ Entrances and exits
- ☐ Walls and partitions

The following additional details must be included in Diagrams 3 and 4:

- ☐ Areas of ingress and egress
- ☐ Cross streets and points of reference

The following additional details must be included in Diagram 5:

- ☐ Areas of ingress and egress
- ☐ Entrances and exits
- ☐ Walls and partitions
- ☐ Cross streets and points of reference

I declare under penalty of unsworn falsification that I have attached all necessary diagrams that meet the above requirements, and that this form, including all accompanying schedules, statements, and depictions is true, correct, and complete.

Signature of licensee

Kalla Peacock

Printed name of licensee

VALERIE MASTOLIER
Notary Public
State of Alaska
My Commission Expires Jun 7, 2022

Notary Public in and for the State of Alaska

My commission expires: 6/7/22

Subscribed and sworn to before me this 14 day of May, 2019.

AMCO Received 6/21/2019

Diagram #1; #2; 5.1

License # 20439
Alaskan Grown Cannabis

= Area Licensee has Right to accept.

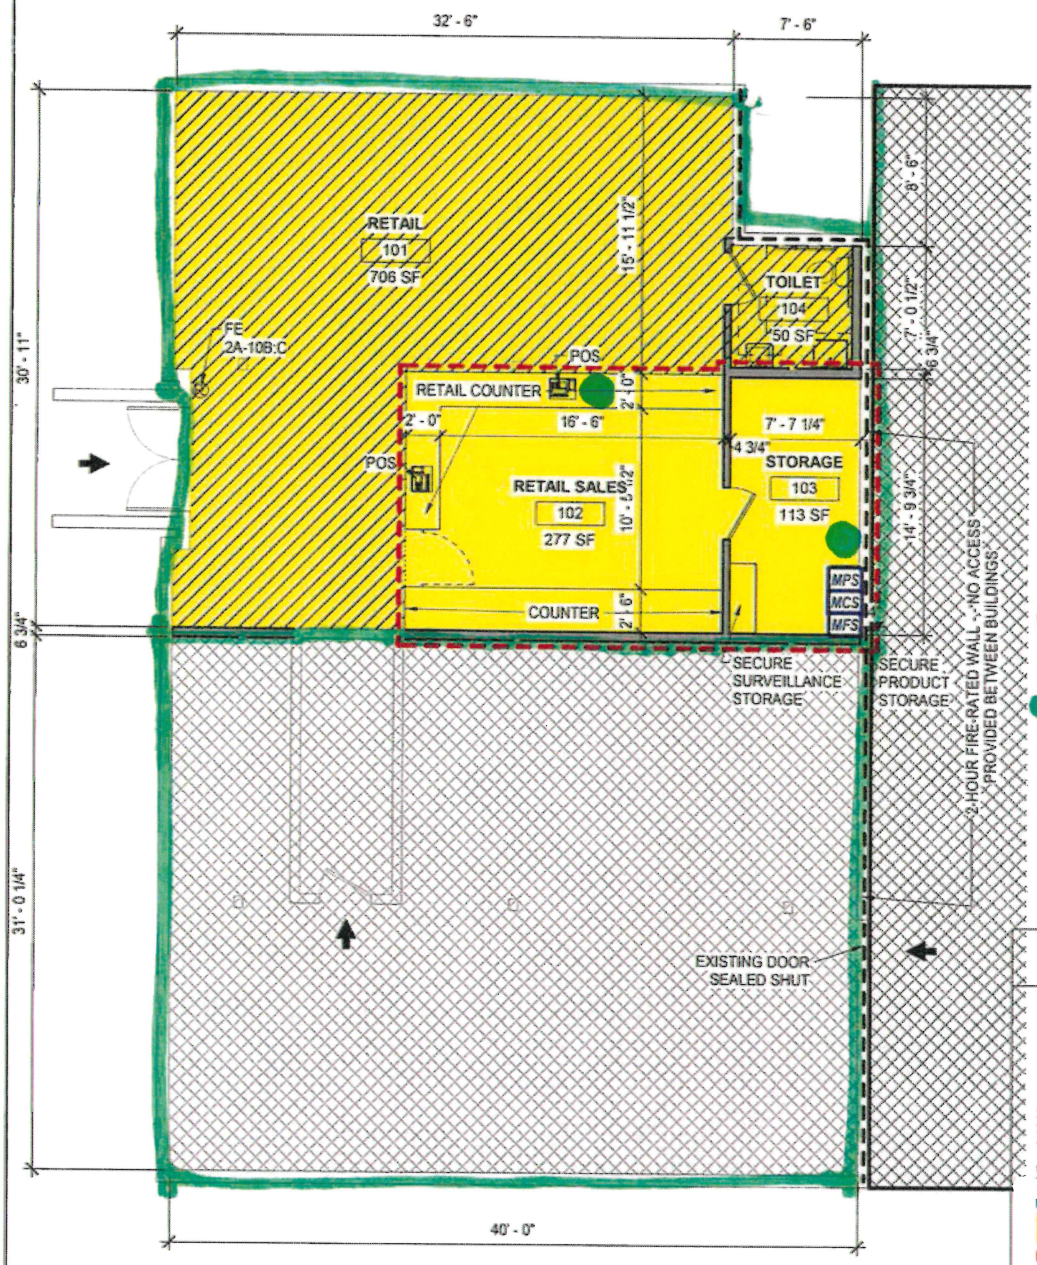

LEGEND

- PROJECT EXTERIOR DOOR
- PROJECT EXTERIOR WINDOW
- PROJECT 2ND FLOOR ACCESS
- BUILDING AREA NOT IN PROJECT
- RETAIL LICEN' :D PREMISES
- RESTRICTED ACCESS
- MPS — MARIJUANA PRODUCT STORAGE
- MFS — MARIJUANA FLOWER/TRIM STORAGE
- MWS — MARIJUANA WASTE
- MQ — MARIJUANA QUARANTINE
- MCS — MARIJUANA CONCENTRATE STORAGE
- 6MO — 6 MONTH RECORD STORAGE
- = Cooler/Fridge

PLAN NORTH

1 1st Floor Plan - New - Premises
3/16" = 1'-0"

LICENSEE:	ALASKAN GROWN PRODUCTS
DOING BUSINESS AS:	ALASKAN GROWN CANNABIS
PREMISES ADDRESS:	230 TUNDRA WAY
CITY:	BETHEL
STATE:	ALASKA
ZIP:	99559

LICENSE NUMBER/TYPE: xxxxx - MARIJUANA RETAIL STORE	1ST FLR	2ND FLR	TOTAL
	1,162 SF	0 SF	1,162 SF
		TOTAL:	1,162 SF

DRAWINGS PRINTED AT 8 1/2" X 11" ARE 1/2 SCALE INDICATED

FAULKENBERRY & ASSOCIATES, INC. ARCHITECTS
P.O. Box 230083 - Anchorage, Alaska 99523-0083 - (907)522-9193

Alaskan Grown Cannabis

230 Tundra Way
Bethel, AK 99559

sheet name: Marijuana Premises Plan - 1st Floor

Release Date: 04-25-19

sheet number: AP1

AMCO Received 6/21/2019

Diagram #5.2

License #
20439
Alaskan
Grown
Cannasis

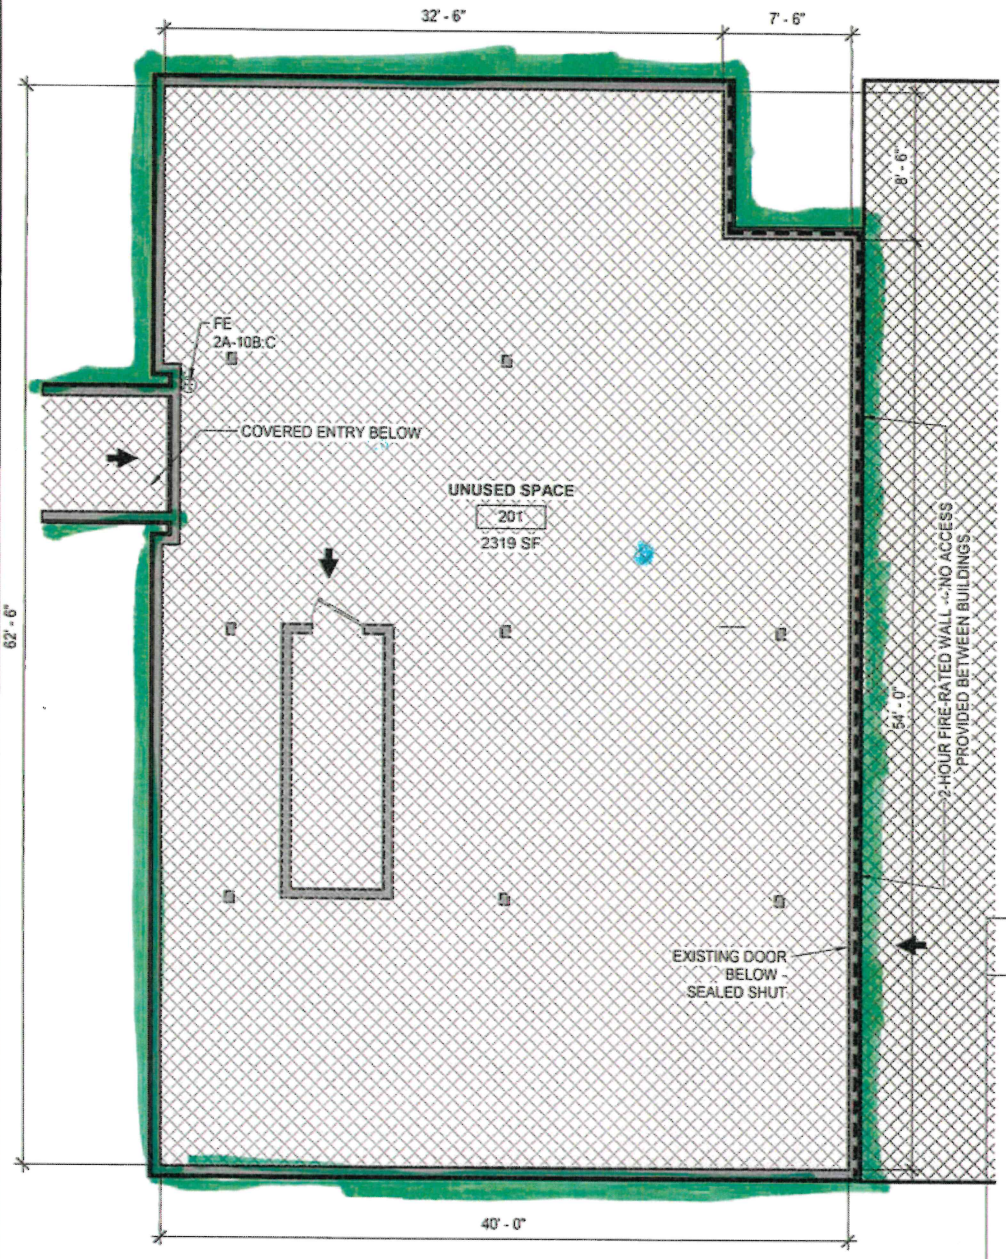

LEGEND

- PROJECT EXTERIOR DOOR
- PROJECT EXTERIOR WINDOW
- PROJECT 2ND FLOOR ACCESS
- BUILDING AREA NOT IN PROJECT
- RETAIL LICENSED PREMISES
- RESTRICTED ACCESS
- MPS — MARIJUANA PRODUCT STORAGE
- MFS — MARIJUANA FLOWER/TRIM STORAGE
- MWS — MARIJUANA WASTE
- MQ — MARIJUANA QUARANTINE
- MCS — MARIJUANA CONCENTRATE STORAGE
- 6MO — 6 MONTH RECORD STORAGE

PLAN NORTH

1 2nd Floor Plan - New - Premises
3/16" = 1'-0"

LICENSEE:	ALASKAN GROWN PRODUCTS
DOING BUSINESS AS:	ALASKAN GROWN CANNABIS
PREMISES ADDRESS:	230 TUNDRA WAY
CITY:	BETHEL
STATE:	ALASKA
ZIP:	99559

	1ST FLR	2ND FLR	TOTAL
LICENSE NUMBER/TYPE: xxxxx - MARIJUANA RETAIL STORE	1,162 SF	0 SF	1,162 SF
		TOTAL:	1,162 SF

FAULKENBERRY & ASSOCIATES, INC. ARCHITECTS
P.O. Box 230083 - Anchorage, Alaska 99523-0083 - (907)522-9193

Alaskan Grown Cannabis

230 Tundra Way
Bethel, AK 99559

sheet name
Marijuana Premises Plan - 2nd Floor

Release Date: 04-25-19

sheet number
AP2

AMCO Received 6/21/2019

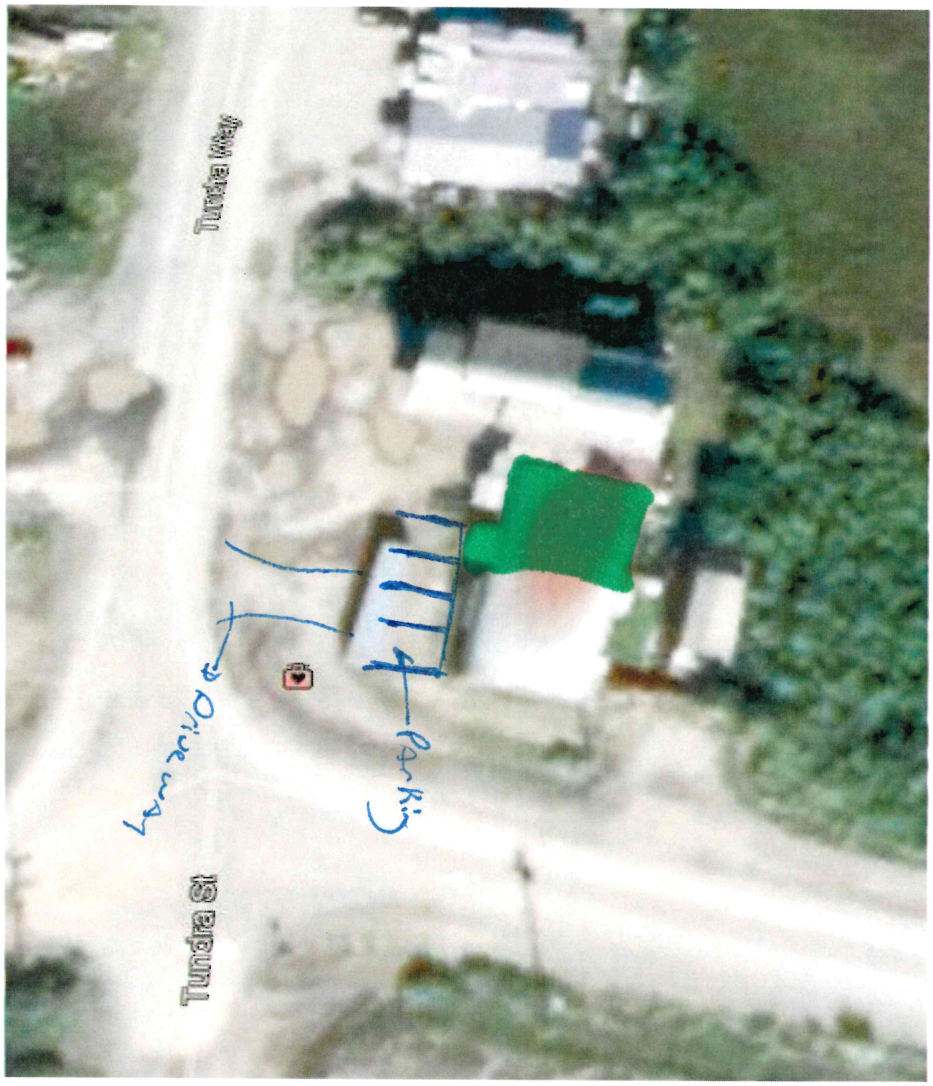

Diagram # 3

ALASKAN Grown Cannabis

License # 20439

N

= Licensed Premises

AMCO Received 6/21/2019

Diagram 4
Alaskan Grown Products
License # 20439

N

= Licensed Premises

AMCO Received 6/21/2019