Application for Food Establishment Permit

Alaska Department of Environmental Conservation
Division of Environmental Health
Food Safety and Sanitation Program

Permit ID: _____

Section 1- GENERAL INFORMATION *(All applicants complete entire section – please print).*

Purpose (check one) ☐ **New** ☐ **Information Change** ☒ **Extensive Remodel** ☐ **Change of owner/operator** ☐ **Reactivate**

Owner/Business Information

Name of Entity or Owner Responsible for Food Service AK Rime, LLC		AK Business License # 1034752	
Business/Corporate Mailing Address P.O. Box 90064	City Anchorage	State AK	Zip 99509
Business/Corporate Phone 907-561-2183	Email kyle@anseralaska.com		
Owner(s) or Corporate Officer(s) & Title(s) or Responsible Party Kyle Denton, Managing Member		Fax	

Type of Entity ☐ **Individual** ☐ **Partnership** ☒ **Corporation** ☐ **Other:**

Establishment Information

Establishment Name AK Rime, LLC	Physical Location 100 E Intnl. Airport Rd.	Nearest Community Anchorage	
Establishment Mailing Address PO Box 90064	City Anchorage	State AK	Zip 99509
Establishment Phone 907-561-2183	Fax 907-561-2184	Contact Person Kyle Denton	
Establishment Physical Address 100 E. Intnl. Airport Rd. Suite 101	City Anchorage	State AK	Zip 99518

SEATING: (Food Service Only) ☒ **N/A** ☐ **25 or less** ☐ **26-100** ☐ **> 101**

TYPE OF OPERATION *Please describe the type of facility you plan to open below (i.e. restaurant, bar, grocery store, etc.)*

Marijuana Manufacturing

SECTION 2 – NEW OR EXTENSIVELY REMODELED FACILITIES

a. A plan review will be required if your facility has never been permitted by the Alaska's Food Safety and Sanitation Program; has not had an active permit in the last five years; will be extensively remodeled; or is a new construction. If any of these apply, a Plan Review Application is required to process your application. Have you attached the Plan Review Application? ☒ **Yes** ☐ **No**

SECTION 3 – COMPLETE FOR ALL FOOD ESTABLISHMENTS *(Check all that apply)*

FOOD SERVICE ESTABLISHMENTS

a. A copy of your menu will be required. Have you attached a copy of the proposed menu? ☐ **Yes** ☒ **No**

b. Attach appropriate label, placard, or menu notation for the consumer advisories if you serve:
☐ Wild Mushrooms ☐ Unpasteurized juices ☐ Farmed halibut, salmon, or sablefish
☐ Raw/undercooked animal foods such as beef, shell eggs, lamb, pork, poultry, seafood, and shellfish.

c. Methods of food preparation (check the one that most closely describes the establishment:
☒ Assembly of Ready to Eat Foods ☐ Cook and Serve
☐ Hot or cold Service for 2 hours or more is done
☐ Complex (Preparation 1 day or more in advance, cooling and reheating is done).

d. Style of Service: ☐ Counter Service ☐ Self Service (i.e. buffet line, salad bar) ☐ Table Service
☒ Other:

e. Do you plan to operate as a caterer? ☐ **Yes** ☒ **No**
If ***yes,*** list all the equipment used to protect food from contamination and maintain product temperature during:
Transportation: Hot or Cold Holding:

RECEIVED
OCT 2 - 2019
State of Alaska DEC
Food Safety Program

Permit ID(s)_____ Establishment Name(s)_____

f.	Will your food establishment be a kiosk or mobile unit?	☐ Yes	☒ No
	Are employee toilets available within 200 feet? *If you have an agreement with another business to use their restrooms, please attach written verification.*	☒ Yes	☐ No
	Portable water tanks, plumbing, and hoses are NSF or FDA approved components?	☒ Yes	☐ No
	If you have a kiosk, is it located outside of a building?	☐ Yes	☐ No
	Will you have a service provide water or remove wastewater? *If yes, provide a letter of agreement from water hauler or wastewater hauler outlining services provided and frequency.*	☐ Yes	☒ No
g.	Will another permitted food establishment (commissary) provide support to your facility? If yes, attach a copy of the Commissary Agreement.	☐ Yes	☒ No

FOOD PROCESSORS

a.	A copy of a label for each type of product you will produce is required. Have you attached food labels of each product to be produced?	☐ Yes	☒ No

b. Describe who you will be distributing your product to (i.e. grocery stores, etc):
Marijuana retail establishments

c. Will you be doing any of the following processes? Check all that apply.

☐ Reduced Oxygen Packaging ☐ Smoking ☐ Other:
☐ Low Acid Canned Foods ☐ Curing
☐ Shelf Stable Acidified Foods ☐ Dehydrating

Be sure to check with your local Environmental Health Officer for any applicable forms and FDA requirements.

d.	Do you have a HACCP Plan? *Required for high hazard food processors such as smoking, curing, acidifying, dehydrating, thermally processing low acid foods, reduced oxygen packaging, etc.*	☐ Yes	☒ No	☐ N/A
e.	You are required to have a product coding system and a recall plan. Have you attached a copy of the coding system and recall procedures?	☐ Yes	☒ No	

MOBILE RETAIL VENDOR SELLING SEAFOOD

a.	A list of products that you will be selling is required. Have you attached a copy of the list of products?	☐ Yes	☐ No

b. Provide names of suppliers where you will be purchasing your product:

c.	Will ***all*** of your product be prepackaged?	☐ Yes	☐ No
d.	Will another permitted food establishment (commissary) provide support to your facility? If yes, attach a copy of the Commissary Agreement.	☐ Yes	☐ No

MACHINES VENDING POTENTIALLY HAZARDOUS FOODS

a.	Have you attached the label that will be affixed to the front of each machine with name, physical address, and phone number of the permitted food establishment servicing the machine?	☐ Yes	☐ No

SECTION 4 – Food Managers Certification/Alaska Safe Food Worker Card

a.	Have you attached a copy of a Food Manager's Certification? *The operator of a food establishment that serves and prepares unwrapped or unpackaged food, except for a bar, tavern, or limited food service, must have at least one Certified Food Protection Manager who is involved in the daily operations of the establishment.*	☐ Yes	☐ No	☒ N/A
b.	Does everyone who works or will work at the food establishment have a Food Worker Card? *An operator of a food establishment shall keep on file a copy of the Food Worker Card issued by the department for each employed food worker and make the copy available to the Department upon request.*	☒ Yes	☐ No	☐ N/A

I declare, under penalty of unsworn falsification, that this application (including any accompanying statements) has been examined by me and to the best of my knowledge and belief is true, correct, and complete. I agree to pay all fees before operating.

Applicant's Signature Kyle Denton **Date** 10/29/2019

Applicant's Printed Name Kyle Denton **Title** Managing Member

RECEIVED
OCT 2 2019
State of Alaska DEC
Food Safety Program

Plan Review Application

Alaska Department of Environmental Conservation
Division of Environmental Health
Food Safety and Sanitation Program

Permit ID: _____

Section A- General Information *(All applicants complete entire section – please print).*

Purpose (check one) ☒ **New Construction** ☐ **Remodel of Existing Structure** ☐ **Reactivation**

General Information		
Establishment Name: AK Rime, LLC		Date: October 29, 2019
Plan Review Contact Name: Kyle Denton		
Phone Number: 907-301-9793	Email: kyle@anseralaska.com	
Address: PO Box 90064		
Operating Days/Hours: 7:00 am to 5:00pm	Proposed Opening Date: 02/28/2020	

If you are proposing to build a new food establishment or extensive remodeling of an existing food establishment in Alaska (except in the Municipality of Anchorage), you must submit a **completed Plan Review Packet 30 days prior to construction**. Additional information regarding calculations and drawings can be found in the Plan Review Guide.

Please Note: Failure to provide all the required information may delay the plan review process and permit issuance.

REQUIRED DOCUMENTATION LIST (*Include the following in your packet*)

- ☐ Food Establishment Application
- ☐ Fees (Plan Review Fee is Non-Refundable)
- ☐ Plot Plan
- ☐ Floor Plan
- ☐ Plumbing Schematic
- ☐ Complete list of equipment (including manufacturer's specifications)

SECTION B – REQUIRED DOCUMENTATION

a. **Potable Water Supply.** Have plans been submitted to the Drinking Water Program as required by 18 AAC 80?

☐ **Yes*** ☐ **No** ☒ **N/A** (Municipal Water Supply) ***Specify in comments.***

Comments:

Attach a confirmation email or letter from the Drinking Water Program stating that the system has been approved.

b. **Wastewater Disposal System.** Have plans been submitted to the Wastewater Program as specified by 18 AAC 72?

☐ **Yes*** ☐ **No** ☒ **N/A** (Municipal System) ***Specify in comments.***

Comments:

Attach a confirmation email or letter from the Wastewater Program stating that the system has been approved.

If you have a septic system, please provide the legal description of your property (Lot, Block, etc.)

c. **Solid Waste Disposal.** Please describe how you plan to dispose of your solid waste:

Marijuana waste will be rendered unusable by the extraction process. It will be disposed of by placing into garbage sacks and being taken to the local solid waste transfer facility

d. **Plot Plan.** Have you included a detailed to scale drawing of the plot plan including: ☒ **Yes** ☐ **No**

- ☐ All buildings
- ☐ Refuse storage site
- ☐ Potable water supply
- ☐ Outside walk-in cooler(s)/freezer(s)
- ☐ Outside storage areas
- ☐ Identify nearby roads, other landmarks, and/or give GPS coordinates
- ☐ Access for deliveries
- ☐ Sewage disposal system
- ☐ Oil/Fuel tanks

Permit ID(s)_____ Establishment Name(s)_____

e. **Floor Plan.** A floor plan with the listed components must be submitted as part of the application packet. Have you included a floor plan? ☒ Yes ☐ No

- ☐ Layout and purpose of each room
- ☐ Location of fixed equipment and plumbing features
- ☐ Size, construction, and design of fixed equipment
- ☐ Location of restrooms, including the number of toilets and handwash sinks.
- ☐ Type and location of lighting
- ☐ Type and location of ventilation, both building and local systems

f. **Plumbing Schematic.** A plumbing schematic with the listed components must be submitted as part of the application packet. Have you included a detailed drawing of the plumbing schematic? ☒ Yes ☐ No

- ☐ Plumbing schematic showing each hot, cold, and wastewater line.
- ☐ Plumbing connection to the wastewater line (direct vs. indirect)
- ☐ Hot water capacity

Have you contacted the State Plumbing Inspector? ☐ Yes ☒ No

G **Fire Marshall.** Have you contacted the State Fire Marshall? ☒ Yes ☐ No

Please describe your ventilation/hood system:

We will be installing a self-contained laboratory fume hood

SECTION C – ADDITIONAL INFORMATION

a. **Storage.** How often will you receive food deliveries? Do you have adequate storage to support your operation? Consult the Plan Review Guide for information about storage capacity.

We will receive marijuana plant deliveries from marijuana cultivators two to five times a week. Adequate frozen storage space will be maintained to store product until extraction.

b. **Dressing Rooms and Locker Rooms.** Describe how employee clothing, belongings, etc will be stored:

Employee lockers in the break room will be used to store employee clothing.

c. **Poisonous/Toxic Materials.** Describe location and means to store poisonous or toxic materials:

We will be utilizing and storing chlorine bleach (2-3 gallons) and ethanol (5-15 gallons). These materials will be stored in the original manufacturer produced containers.

d. **Floors/Walls/Ceilings.** Describe how the floors, walls, ceilings, and shelving will be finished (tile, paint, etc):

Interior walls will be finished with epoxy paint. Floors will be welded sheet vinyl with 6" integral coving. Ceilings will be vinyl coated acoustic ceiling tile. Shelving will be chrome NSF mobile shelving units.

e. **Warewashing:** Describe how dishes, utensil, and equipment will be washed:

Glass ware and utensils will be washed after each use in the three compartment sink daily. Hot soapy water wash in first compartment, hot water rinse in second, and sanitized and left to air dry in the third. Stand alone equipment and counter tops will be hand washed at the end of each shift with a diluted solution of water and chlorine (100ppm).

f. **Linens.** Describe how soiled and clean clothing/linens will be stored and where they will be cleaned:

N/A

SECTION D

I declare, under penalty of unsworn falsification, that this application (including any accompanying statements) has been examined by me and to the best of my knowledge and belief is true, correct, and complete. I understand that plan review fees are not refundable under the Alaska Food Code 18 AAC 31.050(k). I agree to pay all fees before operating.

Applicant's Signature [signature] **Date** 10/29/2019

Applicant's Printed Name Kyle Denton **Title** Managing Member

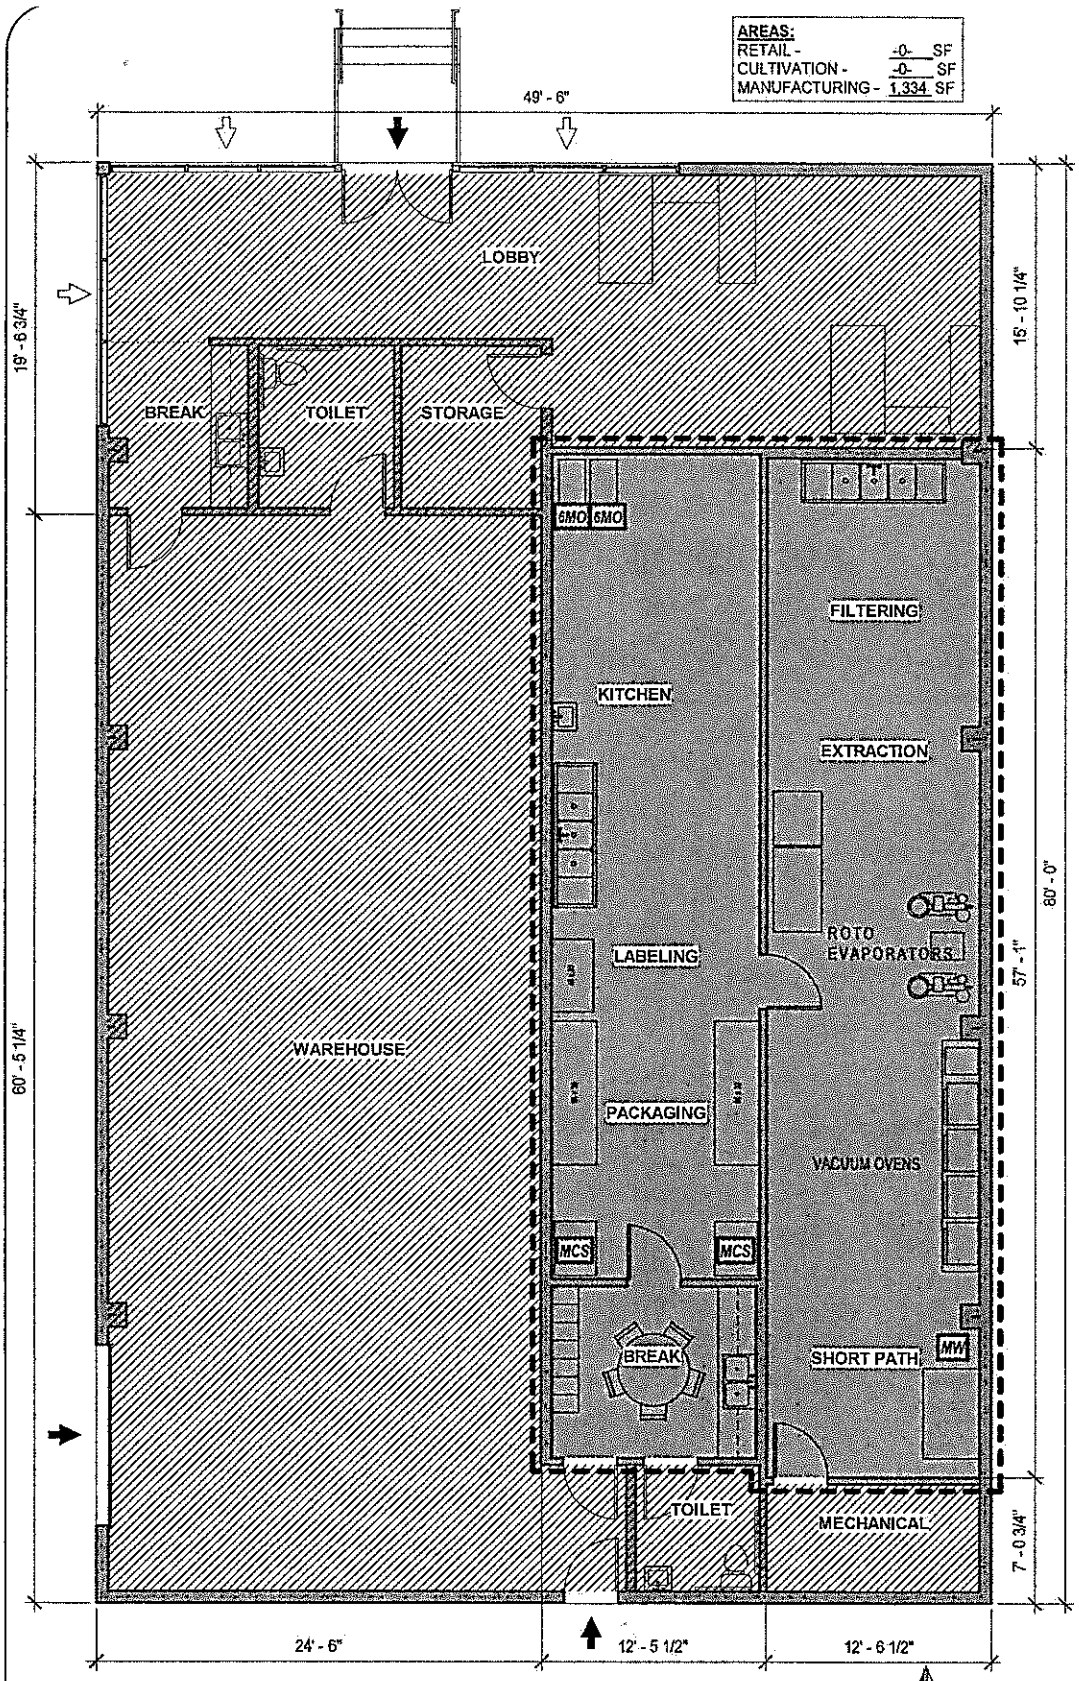

LEGEND

- PROJECT EXTERIOR DOOR
- PROJECT EXTERIOR WINDOW
- MANUFACTURING LICENSED PREMISES
- BUILDING AREA NOT IN PROJECT
- UNRESTRICTED ACCESS
- RESTRICTED ACCESS
- MCS — MARIJUANA CONCENTRATE STORAGE

LICENSEE:	AK RIME, LLC
DOING BUSINESS AS:	AK RIME
PREMISES ADDRESS:	100 E INTERNATIONAL AIRPORT RD
CITY:	ANCHORAGE
STATE:	ALASKA
ZIP:	99518

LICENSE NUMBER/TYPE: # N/A - MARIJUANA CULTIVATION	-0- SF
LICENSE NUMBER/TYPE: # 22479 - MARIJUANA MANUFACTURING	1,334 SF
LICENSE NUMBER/TYPE: # N/A - MARIJUANA RETAIL STORE	-0- SF
TOTAL =	1,334 SF

1 Premises Plan
3/16" = 1'-0"

THIS DOCUMENT IS INTENDED TO BE PRINTED AT 8-1/2" x 11"

DRAWINGS AT 8.5x11 ARE 1/2 SCALE INDICATED

COPYRIGHT 2019 FAULKENBERRY & ASSOC, INC.

FAULKENBERRY & ASSOCIATES, INC.
ARCHITECTS
P.O. Box 230083 - Anchorage, Alaska 99523-0083 - (907)522-9193

AK Rime
Marijuana Manufacturing Facility
Tenant Improvement
Block 1 Lot 1
Spruce Heights Subdivision
100 E International Airport Road
Anchorage, Alaska

sheet name
Premises Plan

Release Date: 10-11-19

sheet number
AP1

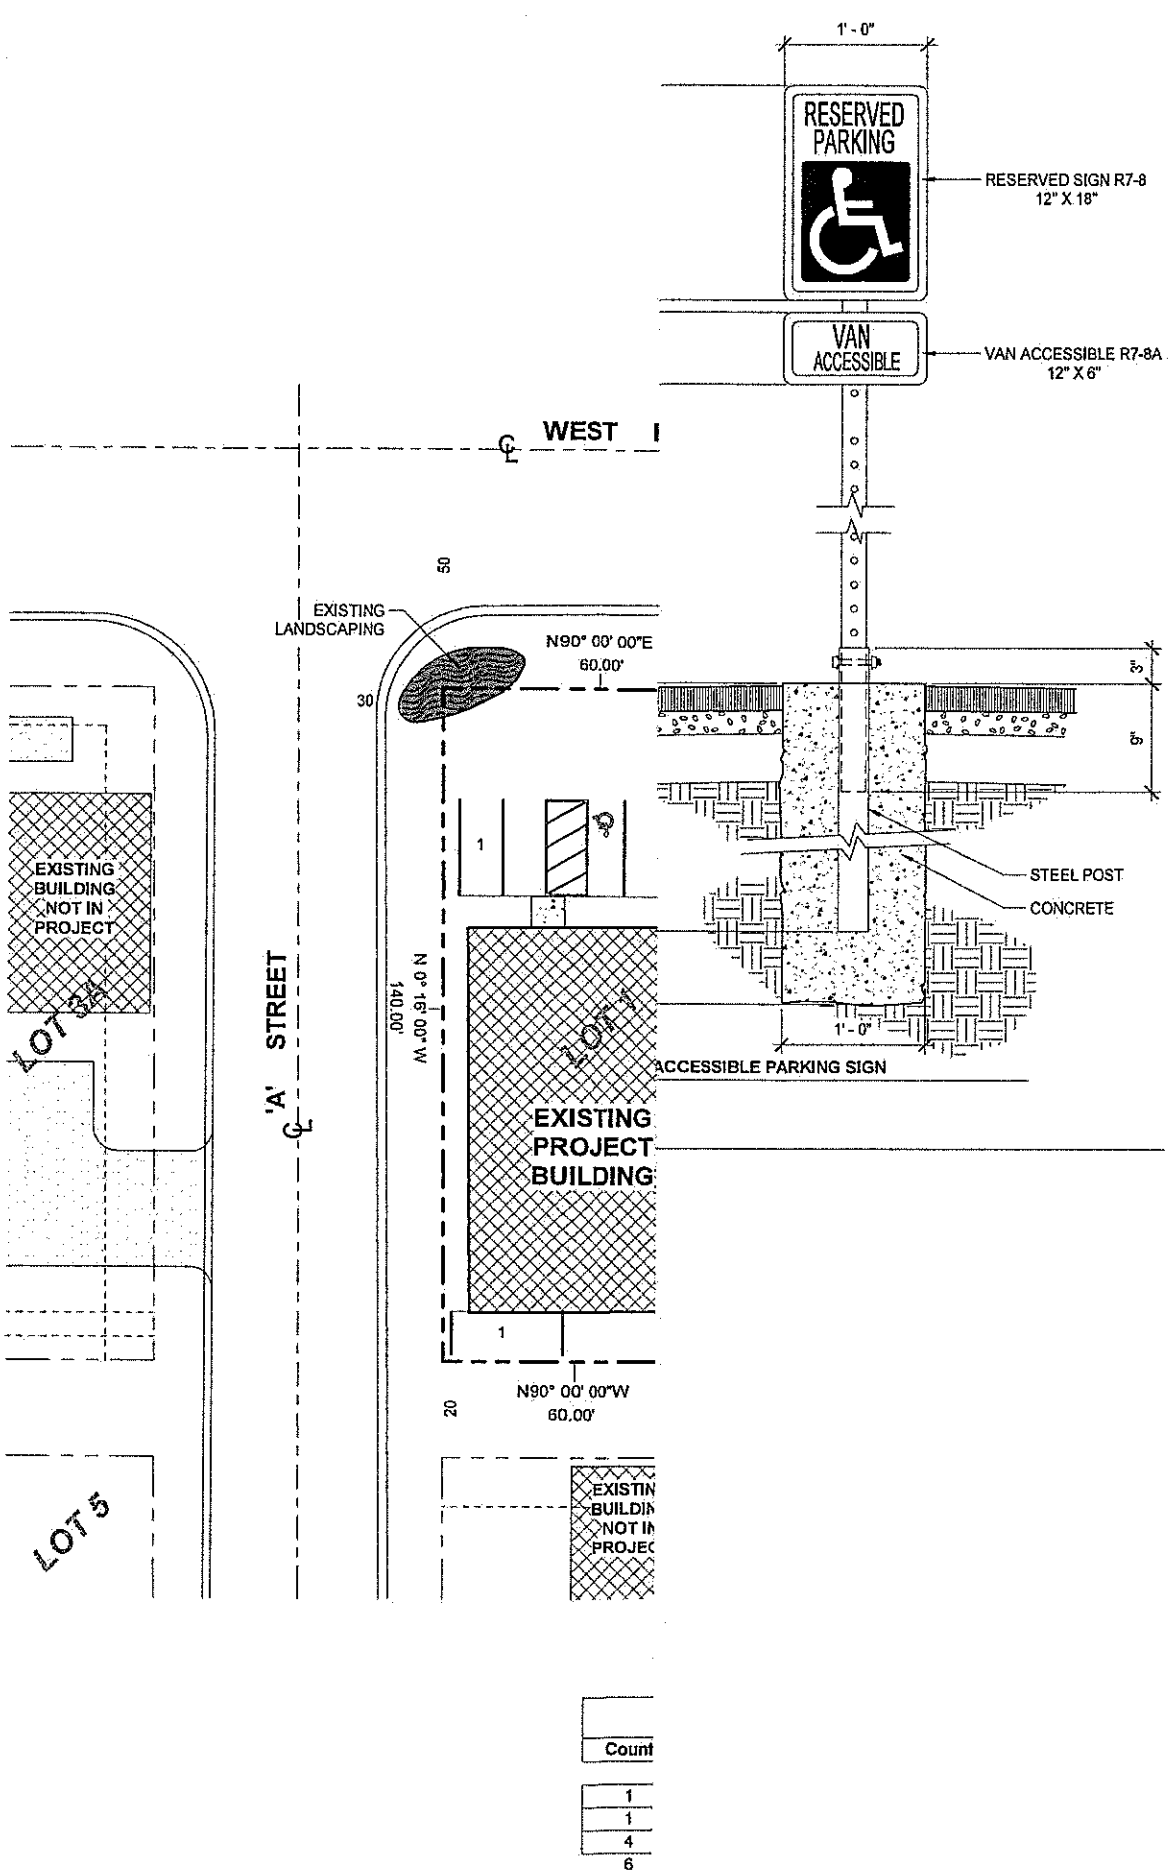

1 Site Plan
1" = 20'-0"

NGS AT 11x17 ARE 1/2 SCALE INDICATED

FNA Project #: 2019_59
Project Start Date: 08-22-19
Release Date: 08-22-19
Released for: Preliminary

COPYRIGHT 2019 FAULKENBERRY & ASSOC. INC.

PRELIMINARY
8/22/2019 4:15:13 PM

FAULKENBERRY & ASSOCIATES, INC.
ARCHITECTS
Alaska Authorization #72689D
P.O. Box 230083 - Anchorage, Alaska 99523-0083 - (907)522-9183

Permit #: n/a

Plotted on: 8/22/2019 4:15:13 PM

AK Rime
Marijuana Manufacturing Facility
Tenant Improvement
Block 1 Lot 1
Spruce Heights Subdivision
100 E International Airport Road
Anchorage, Alaska

sheet name
Site Plan

sheet number
A1.1