Alcohol and Marijuana Control Office
550 W 7th Avenue, Suite 1600
Anchorage, AK 99501
marijuana.licensing@alaska.gov
https://www.commerce.alaska.gov/web/amco
Phone: 907.269.0350

Alaska Marijuana Control Board

Form MJ-02: Premises Diagram

Why is this form needed?

A detailed diagram of the proposed licensed premises is required for all marijuana establishment license applications, per 3 AAC 306.020(b)(8). **All areas designated as the licensed premises of a single license must be contiguous. All diagrams must have the licensed premises area labeled, and outlined or shaded as appropriate.**

What must be submitted with this form?

Applicants must attach multiple diagrams to this form, including (as applicable):

- **Diagram 1:**
  A diagram showing only the licensed premises areas that will be ready to be **operational at the time of your preliminary inspection** and license issuance;

- **Diagram 2:**
  If different than Diagram 1, a diagram outlining **all areas for which the licensee has legal right of possession** (a valid lease or deed), and clearly showing those areas' relationship to the current proposed licensed premises *(details of any planned expansion areas do not need to be included; a complete copy of Form MJ-14: Licensed Premises Diagram Change must be submitted and approved before any planned expansion area may be added to the licensed premises);*

- **Diagram 3:**
  A **site plan or as-built of the entire lot**, showing all structures on the property and clearly indicating which area(s) will be part of the licensed premises;

- **Diagram 4:**
  An **aerial photo of the entire lot and surrounding lots**, showing a view of the entire property and surrounding properties, and clearly indicating which area(s) will be part of the licensed premises *(this can be obtained from sources like Google Earth)*; and

- **Diagram 5:**
  A diagram of the **entire building in which the licensed premises is located**, clearly distinguishing the licensed premises from unlicensed areas and/or premises of other licenses within the building. If your proposed licensed premises is located within a building or building complex that contains multiple business and/or tenants, please provide the addresses and/or suite numbers of the other businesses and/or tenants *(a separate diagram is not required for an establishment that is designating the entire building as a single licensed premises)*.

This form, and all necessary diagrams that meet the requirements on Page 2 of this form, must be completed and submitted to AMCO's Anchorage office before any new or transfer license application will be considered complete.

Section 1 – Establishment Information

Enter information for the business seeking to be licensed, as identified on the license application.

Licensee:	Green Go, LLC	**MJ License #:**	32405		
License Type:	Standard Marijuana License Facility				
Doing Business As:	Green Go, LLC				
Premises Address:	2323 E Palmer Wasilla HWY				
City:	Wasilla	**State:**	Alaska	**ZIP:**	99687

License #_____

Alaska Marijuana Control Board

Form MJ-02: Premises Diagram

Section 2 – Required Information

For your security, do not include locations of security cameras, motion detectors, panic buttons, and other security devices.
Items marked with a double asterisks (**) are only required for those retail marijuana establishments that are also applying for an onsite consumption endorsement

The following details must be included in all diagrams:

- ☐ License number and DBA
- ☐ Legend or key
- ☐ Color coding
- ☐ Licensed Premises Area Labeled and Shaded, or Outlined as appropriate
- ☐ Dimensions
- ☐ Labels
- ☐ True north arrow

The following additional details must be included in Diagram 1:

- ☐ Surveillance room
- ☐ Restricted access areas
- ☐ Storage areas
- ☐ Entrances, exits, and windows
- ☐ Walls, partitions, and counters
- ☐ Any other areas that must be labeled for specific license or endorsement types
- ☐ ** Serving area(s)
- ☐ **Employee monitoring area(s)
- ☐ **Ventilation exhaust points, if applicable

The following additional details must be included in Diagram 2:

- ☐ Areas of ingress and egress
- ☐ Entrances and exits
- ☐ Walls and partitions

The following additional details must be included in Diagrams 3 and 4:

- ☐ Areas of ingress and egress
- ☐ Cross streets and points of reference

The following additional details must be included in Diagram 5:

- ☐ Areas of ingress and egress
- ☐ Entrances and exits
- ☐ Walls and partitions
- ☐ Cross streets and points of reference

Initial

I hereby certify that I am the person herein named and subscribing to this application and that I have read the complete application, and I know the full content thereof. I declare that all of the information contained herein, and evidence or other documents submitted are true and correct. I understand that any falsification or misrepresentation of any item or response in this application, or any attachment, or documents to support this application, is sufficient grounds for denying or revoking a license/permit. I further understand that it is a Class A misdemeanor under Alaska Statute 11.56.210 to falsify an application and commit the crime of unsworn falsification.

Troy Millhouse
Printed name of licensee

Signature of licensee

License #_____

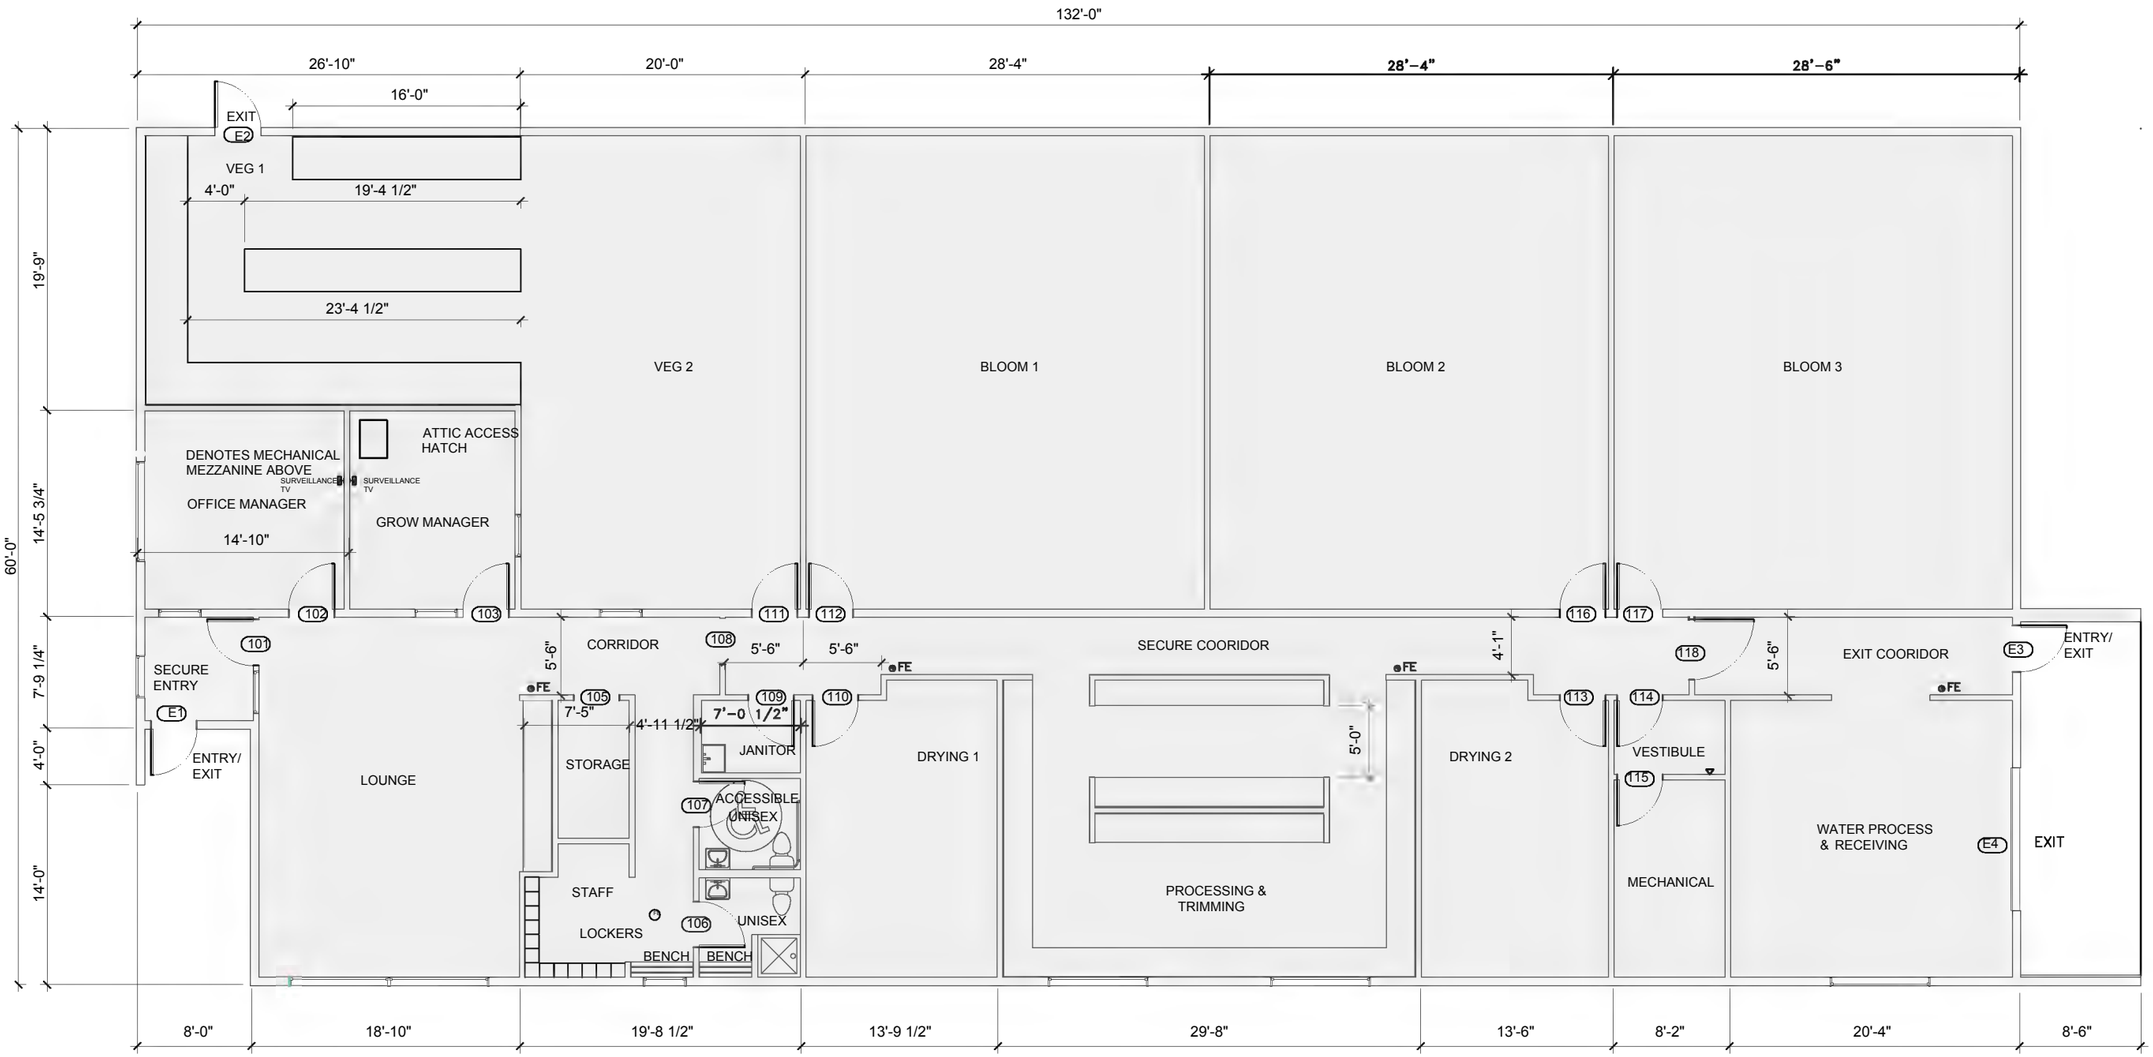

GREEN GO MAIN FLOOR PLAN
LICENSED PREMISES
SCALE: 3/32" = 1'-0"

General Notes

PROJECT:

KEY NOTE
EXISTING PARTITIONS
WINDOW
EQ-1 WINDOW TAG
PB-1 PLUMBING FIXT. TAG
ELEVATION TAGS
INGRESS
EGRESS
TRUE NORTH
SURVEILLANCE TV

= Restricted Access Area

1	CREATED	03.04.22

DESIGNED BY:
LCG LANTECH, INC.
250 H ST.
ANCHORAGE, AK 99501

PROJECT:
GREEN GO, LLC
LICENSE#: 4A-10959
TROY D. MILLHOUSE
2323 E. PALMER-WASILLA HWY
WASILLA, AK 99654

PROJECT: GREEN GO
DATE: 03/04/2022
SCALE: 3/32"=1'-0"
DIAGRAM: 1

MAIN FLOOR PLAN
SCALE: 3/32" = 1'-0"

General Notes

PROJECT:

- KEY NOTE
- EXISTING PARTITIONS
- WINDOW
- EQ-1 WINDOW TAG
- PB-1 PLUMBING FIXT. TAG
- ELEVATION TAGS
- INGRESS
- EGRESS
- TRUE NORTH
- SURVEILLANCE TV

1	CREATED	03.04.22

DESIGNED BY:
LCG LANTECH, INC.
250 H ST.
ANCHORAGE, AK 99501

PROJECT:
GREEN GO, LLC
LICENSE#: 4A-10959
TROY D. MILLHOUSE
2323 E. PALMER-WASILLA HWY
WASILLA, AK 99654

PROJECT: GREEN GO	DIAGRAM: 2
DATE: 03/04/2022	
SCALE: 3/32"=1'-0"	

6,7(127(6

1. ALL UNUSABLE AND UNSUITABLE EXCAVATION MATERIAL (I.E., ORGANICS, DEBRIS, MUCK, OR CONTAMINATED SOIL) SHALL BE DISPOSED OF OFFSITE AT A CONTRACTOR FURNISHED DISPOSAL SITE.
2. HOURS OF OPERATION ARE 7AM TO 7PM, UNLESS OTHERWISE APPROVED BY THE ENGINEER AND THE BOROUGH. THE CONTRACTOR SHALL FOLLOW ALL MATSU BOROUGH REGULATIONS FOR NOISE, HOURS OF OPERATIONS AND DUST CONTROL. EMERGENCY CONTACT TYLER JOHANNES.
3. CONTRACTOR SHALL EXERCISE CAUTION DURING EXCAVATION OVER BURIED GAS MAIN. CONTACT ENSTAR FOR UTILITY LOCATES.
4. DEPTH AND LIMITS OF EXCAVATION BELOW BUILDING SHALL BE APPROVED BY ENGINEER PRIOR TO BACKFILL. EXCAVATION, SUBGRADE PREPARATION AND BACKFILL SHALL BE IN ACCORDANCE WITH THE STRUCTURAL DRAWINGS.
5. CONCRETE PARKING BUMPERS SHALL BE FURNISHED AND INSTALLED IN ACCORDANCE WITH MASS SECTION 30.09. ACCESSIBLE SPACE CONCRETE BUMPER SHALL BE PAINTED BLUE.
6. PAVEMENT MARKINGS FOR PARKING STALLS SHALL BE IN ACCORDANCE WITH MUTCD 2009 SECTION 38.19 AND AMC 21.07.090J10. PARKING STALLS SHALL BE STRIPED 4" WIDE WITH WHITE PAINT. PROVIDE THE "INTERNATIONAL SYMBOL ACCESSIBILITY PARKING SPACE MARKING" FOR ADA PARKING STALLS INSIDE THE WHITE MARKINGS. PROVIDE BLUE MARKINGS FOR THE VAN ACCESSIBLE AISLES.

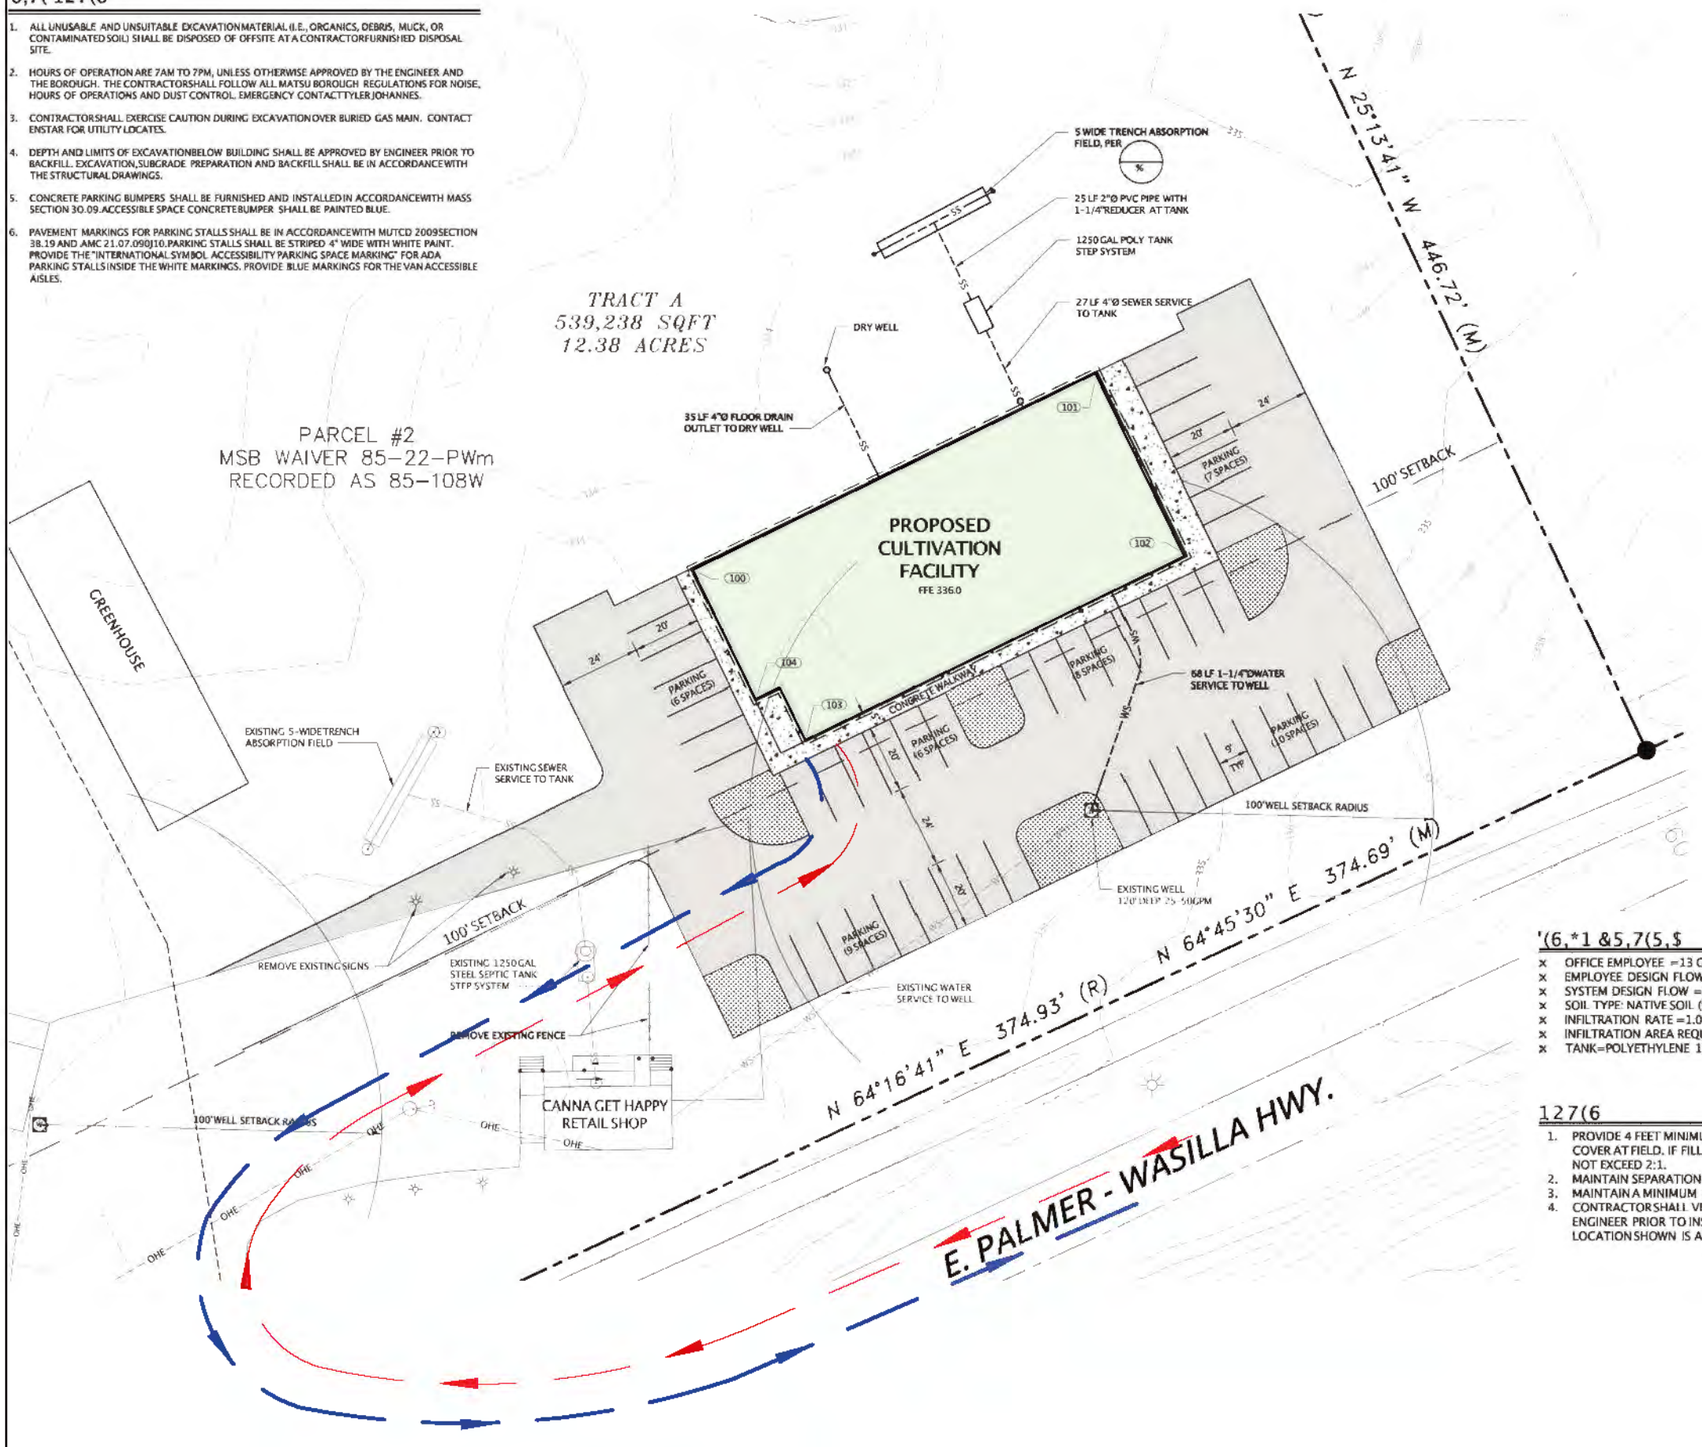

'(6,*1 &5,7(5,$

- OFFICE EMPLOYEE =13 GPD / STORE EMPLOYEE =20 GPD (PER UPC 2012)
- EMPLOYEE DESIGN FLOW =12 EMPLOYEES * 20GPD = 240GPD
- SYSTEM DESIGN FLOW =375
- SOIL TYPE: NATIVE SOIL (SILTY SANDY / WELL GRADED SAND)
- INFILTRATION RATE =1.0 GPD/SF
- INFILTRATION AREA REQUIRED =375 SF
- TANK=POLYETHYLENE 1250 GALLON SEPTIC TANK (STEP SYSTEM)

127(6

1. PROVIDE 4 FEET MINIMUM COVER AT SEPTIC TANK AND 4 FEET MINIMUM COVER AT FIELD. IF FILL IS NEEDED TO ACHIEVE COVER, BANK SLOPE SHALL NOT EXCEED 2:1.
2. MAINTAIN SEPARATION DISTANCES IN ACCORDANCE WITH 18 AAC 72
3. MAINTAIN A MINIMUM 2.0% SLOPE ON ALL SEWER SERVICE PIPE
4. CONTRACTOR SHALL VERIFY THE SITE AND SOIL CONDITION WITH THE ENGINEER PRIOR TO INSTALLATION OF WELL AND TO DETERMINE IF LOCATION SHOWN IS ADEQUATE.

STATE OF ALASKA
DAVID R. COULDSE
CE-8474
1-21-22
REGISTERED PROFESSIONAL ENGINEER

LEGEND

LICENSED PREMISES
INGRESS
EGRESS

REFERENCE SURVEY SHEET FOR LEGEND KEYS, DIMENSIONS, LABELS, AND TRUE NORTH ARROW

DESIGNED BY:
LCG LANTECH, INC.
250 H ST.
WASILLA, AK 99654

PROJECT:
GREEN GO, LLC
LICENSE#: 4A - 10959
TROY D. MILLHOUSE
2323 E. PALMER-WASILLA HWY
WASILLA, AK 99654

PROJECT: CANNA GET HAPPY	DIAGRAM: 3
DATE: 03/04/22	
SCALE: 1"=20'-0"	

LEGEND

LICENSED PREMISES

INGRESS

EGRESS

DESIGNED BY:
LCG LANTECH, INC.
250 H ST.
WASILLA, AK 99654

PROJECT:
GREEN GO, LLC
LICENSE#: 4A - 10959
TROY D. MILLHOUSE
2323 E. PALMER-WASILLA HWY
WASILLA, AK 99654

PROJECT: CANNA GET HAPPY	DIAGRAM: 4
DATE: 03/04/22	
SCALE: REF. GOOGLE	