Alcohol and Marijuana Control Office
550 W 7th Avenue, Suite 1600
Anchorage, AK 99501
marijuana.licensing@alaska.gov
https://www.commerce.alaska.gov/web/amco
Phone: 907.269.0350

Alaska Marijuana Control Board

Form MJ-14: Licensed Premises Diagram Change

What is this form?

This licensed premises diagram change form is required for all marijuana establishment licensees seeking to alter the functional floor plan or reduce or expand the area of the establishment's existing licensed premises, under 3 AAC 306.100 and 3 AAC 306.705. **The required $250 change fee may be made by check, cashier's check, or money order.**

This form must be signed by the licensee and by the local government having jurisdiction over the location of the premises before it is submitted to AMCO staff for review.

This form must be completed and submitted to AMCO's main office prior to altering the existing floor plan. The licensed premises may not be altered unless and until the AMCO director has given written approval on this form. Please note that licensees seeking to change licensed premises diagrams for multiple licenses must submit a separate completed copy of this form for each license.

Section 1 – Establishment Information

Enter information for the business seeking to be licensed, as identified on the license application.

Licensee:	BAM Alaska, Inc.	**MJ License #:**		17886	
License Type:	Standard Marijuana Cultivation Facility				
Doing Business As:	BAM ALASKA				
Premises Address:	6051 W Aeronautical Avenue, Unit 2				
City:	Wasilla	**State:**	Alaska	**ZIP:**	99623

Section 2 – Required Information

For your security, do not include locations of security cameras, motion detectors, panic buttons, and other security devices.

The following details must be included:

- ☐ **License number and DBA**
- ☐ **Legend or key**
- ☐ **Color coding**
- ☐ **Dimensions**
- ☐ **Labels**
- ☐ **True north arrow**
- ☐ **Surveillance room**
- ☐ **Licensed premises boundary**
- ☐ **Restricted access areas**
- ☐ **Storage areas**
- ☐ **Entrances, exits, and windows**
- ☐ **Walls, partitions, and counters**
- ☐ **Any other areas that must be labeled for specific license types**

Alaska Marijuana Control Board

Form MJ-14: Licensed Premises Diagram Change

Section 3 – Summary of Changes

Provide a summary of the changes for which you are requesting approval.

BAM Alaska would like to increase the previously approved licensed premises to add a second floor and update each room's square footage. An MJ-5 has been simultaneously submitted.

Section 4 – Declarations and Approvals

Read each statement below, and then sign your initials in the corresponding box to the right: Initials

If a local building permit is required, I have attached a copy of it to this form. MD

The proposed changes conform to all applicable public health, fire, and safety laws. MD

As a marijuana establishment licensee, I declare under penalty of unsworn falsification that this form, including all accompanying schedules and statements, is true, correct, and complete.

Signature of licensee

Michael Dillard

Printed name of licensee

BRENDA BUTLER
My Commission Expires
NOTARY PUBLIC
May 27, 2025
STATE OF ALASKA

Brenda Butler

Notary Public in and for the State of Alaska.

My commission expires: May 27, 2025

Subscribed and sworn to before me this 12th day of November, 20 21.

Local Government Review (to be completed by an appropriate local government official):

	Yes	No	Pending
The proposed changes shown on this form conform to all local restrictions and laws.	X		
A local building permit is required for the proposed changes.		X	

Peggy Horton Digitally signed by Peggy Horton Date: 2021.11.15 09:09:14 -09'00'

Signature of local government official

Building Permit #

November 15, 2021

Date

Peggy Horton

Printed name of local government official

Planner II

Title

AMCO Review:

		Approved	Disapproved
Signature of AMCO Enforcement Supervisor	Signature of Director	X	

DocuSigned by: Joan M. Wilson 1BF69780F2B141E...

James Hoelscher 8/31/2022

Printed name of AMCO Enforcement Supervisor

Joan M. Wilson

Printed name of Director

8/31/2022

Date

AMCO Comments:

No inspection required by enforcement. Inspection done 5/13/2022 by Inv. Whiteman.

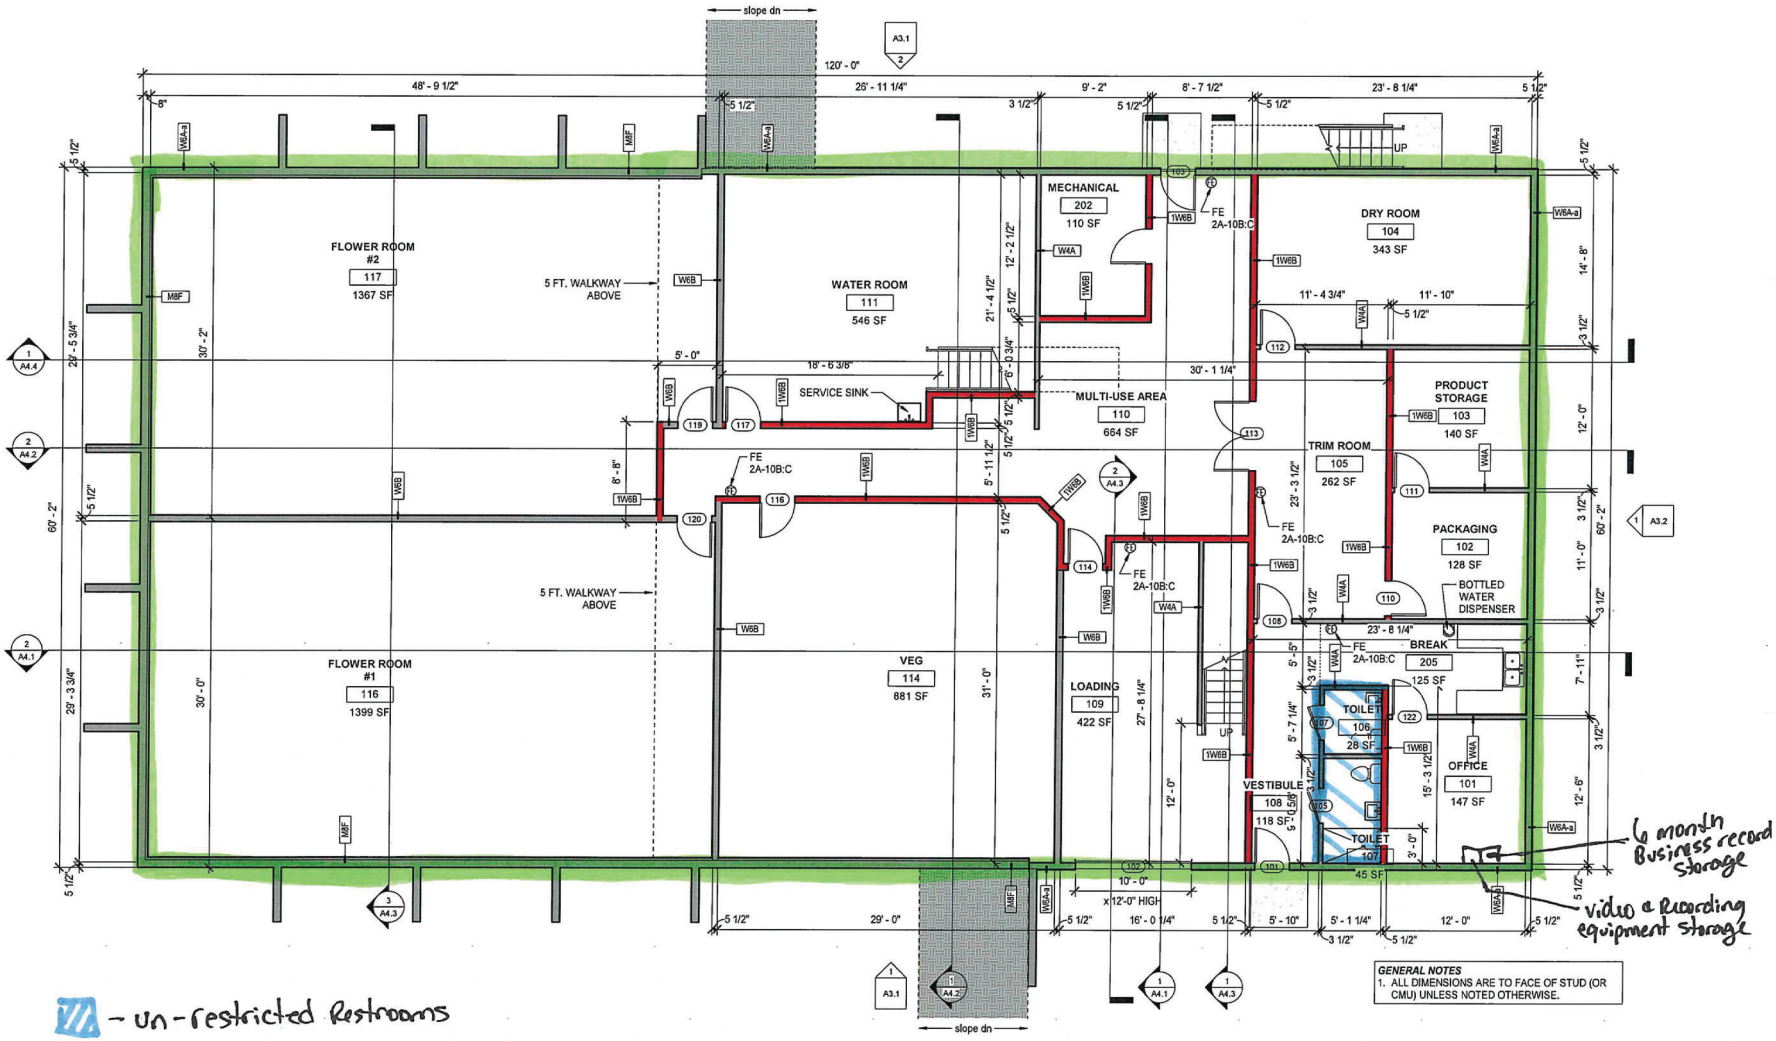

1 1st Floor Plan - New
3/16" = 1'-0"

Diagrams 1, 2 + 5

GENERAL NOTES
1. ALL DIMENSIONS ARE TO FACE OF STUD (OR CMU) UNLESS NOTED OTHERWISE.

THE CONTRACTOR IS RESPONSIBLE TO CHECK THE PLANS AND IS TO NOTIFY THE ARCHITECT OF ANY ERRORS OR OMISSIONS PRIOR TO THE START OF CONSTRUCTION.

DRAWINGS AT 11x17 ARE 1/2 SCALE INDICATED

FNA Project #: 2020_56
Project Start Date: 01-01-2020

Release Date: 02-08-2020
Released for: Issued for Permit and Construction

05-23-2021 Respond to SOA-SFM Comments

COPYRIGHT 2019 FAULKENBERRY & ASSOC. INC.

STATE OF ALASKA 49th Thomas D. Faulkenberry 5317 - A 5/23/2021 12:06:01 PM PROFESSIONAL ARCHITECT

FAULKENBERRY & ASSOCIATES, INC.
ARCHITECTS
Alaska Authorization #7280SD
P.O. Box 230083 - Anchorage, Alaska 99523-0083 - (907)522-9193

Permit #: n/a

License #17886

Plotted on: 5/23/2021 12:06:01 PM

BAM Alaska
Marijuana Cultivation Facility
Lot 7, Block 2
Airplane Acres Subdivision
6051 W. Aeronautical Avenue
Palmer, AK 99623

sheet name: 1st Floor Plan

sheet number: A2.1

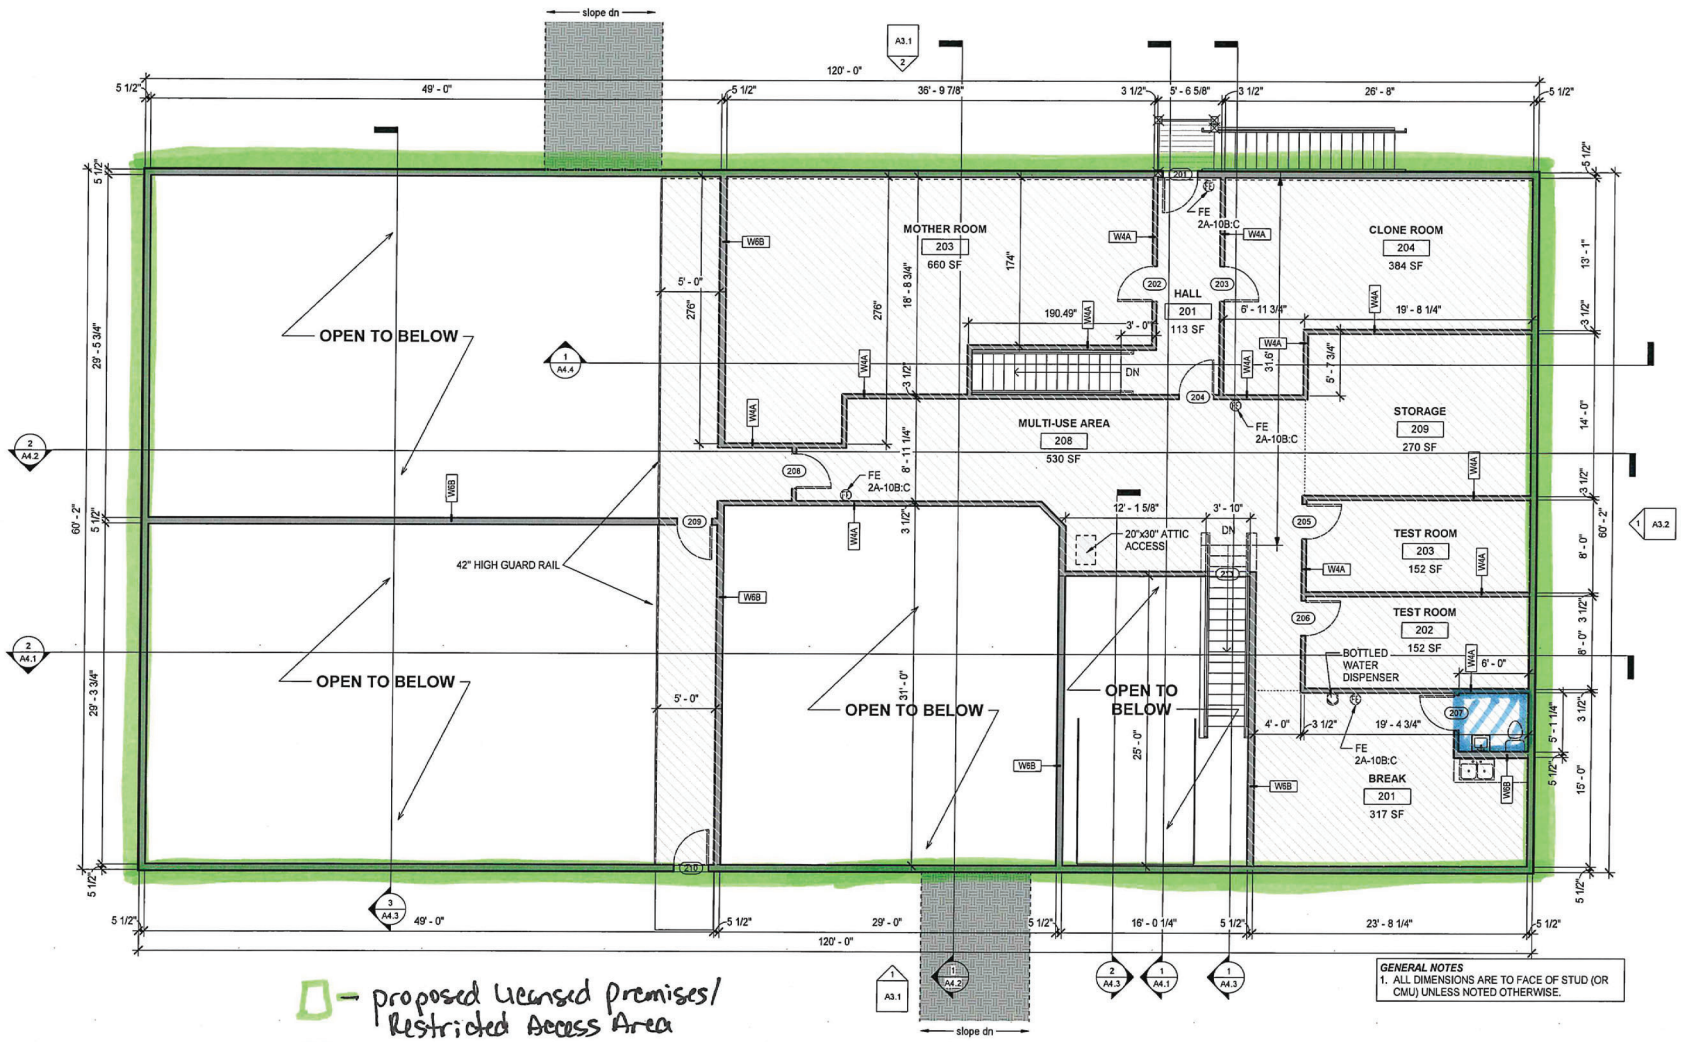

GENERAL NOTES
1. ALL DIMENSIONS ARE TO FACE OF STUD (OR CMU) UNLESS NOTED OTHERWISE.

- proposed licensed premises/ Restricted Access Area
- un-Restricted Restroom

1 2nd Floor Plan - New
3/16" = 1'-0"

Diagrams 1.1, 2.1 + 5.1

THE CONTRACTOR IS RESPONSIBLE TO CHECK THE PLANS AND IS TO NOTIFY THE ARCHITECT OF ANY ERRORS OR OMISSIONS PRIOR TO THE START OF CONSTRUCTION.

DRAWINGS AT 11x17 ARE 1/2 SCALE INDICATED

COPYRIGHT 2020 FAULKENBERRY & ASSOC. INC.

FNA Project #: 2020_56
Project Start Date: 01-01-2020

Release Date: 02-08-2020
Released for: Issued for Permit and Construction

05-23-2021 Respond to SOA-SFM Comments

STATE OF ALASKA 49th Thomas D. Faulkenberry 5317 - A 5/23/2021 12:06:02 PM PROFESSIONAL ENGINEER

FAULKENBERRY & ASSOCIATES, INC. ARCHITECTS
Alaska Authorization #728090
P.O. Box 230083 - Anchorage, Alaska 99523-0083 - (907)522-9193

Permit #: n/a
License #: 178864

BAM Alaska
Marijuana Cultivation Facility -
Lot 7, Block 2
Airplane Acres Subdivision
6051 W. Aeronautical Avenue
Palmer, AK 99623

sheet name: 2nd Floor Plan
sheet number: A2.2

Plotted on: 5/23/2021 12:06:02 PM