Alcohol and Marijuana Control Office
550 W 7th Avenue, Suite 1600
Anchorage, AK 99501
marijuana.licensing@alaska.gov
https://www.commerce.alaska.gov/web/amco
Phone: 907.269.0350

Alaska Marijuana Control Board

Form MJ-02: Premises Diagram

Why is this form needed?

A detailed diagram of the proposed licensed premises is required for all marijuana establishment license applications, per 3 AAC 306.020(b)(8). **All areas designated as the licensed premises of a single license must be contiguous. All diagrams must have the licensed premises area labeled, and outlined or shaded as appropriate.**

What must be submitted with this form?

Applicants must attach multiple diagrams to this form, including (as applicable):

- **Diagram 1:**
  A diagram showing only the licensed premises areas that will be ready to be **operational at the time of your preliminary inspection** and license issuance;

- **Diagram 2:**
  If different than Diagram 1, a diagram outlining **all areas for which the licensee has legal right of possession** (a valid lease or deed), and clearly showing those areas' relationship to the current proposed licensed premises *(details of any planned expansion areas do not need to be included; a complete copy of Form MJ-14: Licensed Premises Diagram Change must be submitted and approved before any planned expansion area may be added to the licensed premises);*

- **Diagram 3:**
  A **site plan or as-built of the entire lot**, showing all structures on the property and clearly indicating which area(s) will be part of the licensed premises;

- **Diagram 4:**
  An **aerial photo of the entire lot and surrounding lots**, showing a view of the entire property and surrounding properties, and clearly indicating which area(s) will be part of the licensed premises *(this can be obtained from sources like Google Earth)*; and

- **Diagram 5:**
  A diagram of the **entire building in which the licensed premises is located**, clearly distinguishing the licensed premises from unlicensed areas and/or premises of other licenses within the building. If your proposed licensed premises is located within a building or building complex that contains multiple business and/or tenants, please provide the addresses and/or suite numbers of the other businesses and/or tenants *(a separate diagram is not required for an establishment that is designating the entire building as a single licensed premises)*.

This form, and all necessary diagrams that meet the requirements on Page 2 of this form, must be completed and submitted to AMCO's Anchorage office before any new or transfer license application will be considered complete.

Section 1 – Establishment Information

Enter information for the business seeking to be licensed, as identified on the license application.

Licensee:	BABY BULL, LLC.	**MJ License #:**		32424	
License Type:	RETAIL MARIJUANA STORE				
Doing Business As:	CANNABLISS				
Premises Address:	149 Muldoon Rd.				
City:	Anchorage	**State:**	Alaska	**ZIP:**	99504

AMCO RCVD 2/23/23

Alaska Marijuana Control Board

Form MJ-02: Premises Diagram

Section 2 – Required Information

For your security, do not include locations of security cameras, motion detectors, panic buttons, and other security devices.
Items marked with a double asterisks (**) are only required for those retail marijuana establishments that are also applying for an onsite consumption endorsement.

The following details must be included in all diagrams:

- ☑ **License number and DBA**
- ☑ **Legend or key**
- ☑ **Color coding**
- ☑ **Licensed Premises Area Labeled and Shaded, or Outlined as appropriate**
- ☑ **Dimensions**
- ☑ **Labels**
- ☑ **True north arrow**

The following additional details must be included in Diagram 1:

- ☑ **Surveillance room**
- ☑ **Restricted access areas**
- ☑ **Storage areas**
- ☑ **Entrances, exits, and windows**
- ☑ **Walls, partitions, and counters**
- ☑ **Any other areas that must be labeled for specific license or endorsement types**
- ☐ **** Serving area(s)**
- ☐ ****Employee monitoring area(s)**
- ☐ ****Ventilation exhaust points, if applicable**

The following additional details must be included in Diagram 2:

- ☑ **Areas of ingress and egress**
- ☑ **Entrances and exits**
- ☑ **Walls and partitions**

The following additional details must be included in Diagrams 3 and 4:

- ☑ **Areas of ingress and egress**
- ☑ **Cross streets and points of reference**

The following additional details must be included in Diagram 5:

- ☑ **Areas of ingress and egress**
- ☑ **Entrances and exits**
- ☑ **Walls and partitions**
- ☑ **Cross streets and points of reference**

Initial:

I hereby certify that I am the person herein named and subscribing to this application and that I have read the complete application, and I know the full content thereof. I declare that all of the information contained herein, and evidence or other documents submitted are true and correct. I understand that any falsification or misrepresentation of any item or response in this application, or any attachment, or documents to support this application, is sufficient grounds for denying or revoking a license/permit. I further understand that it is a Class A misdemeanor under Alaska Statute 11.56.210 to falsify an application and commit the crime of unsworn falsification.

Vito Ungaro

Printed name of licensee

Signature of licensee

AMCO RCVD 2/23/23

Form MJ-02: Premises Diagram

Section 3 – Cultivation Applicants ONLY

Review the requirements under 3 AAC 306.420 and 3 AAC 306.430.

3.1. Describe the site of the space(s) the marijuana cultivation facility intends to be under cultivation, including dimensions and overall square footage. Provide your calculations below:

N/A-

AMCO RCVD 2/23/23

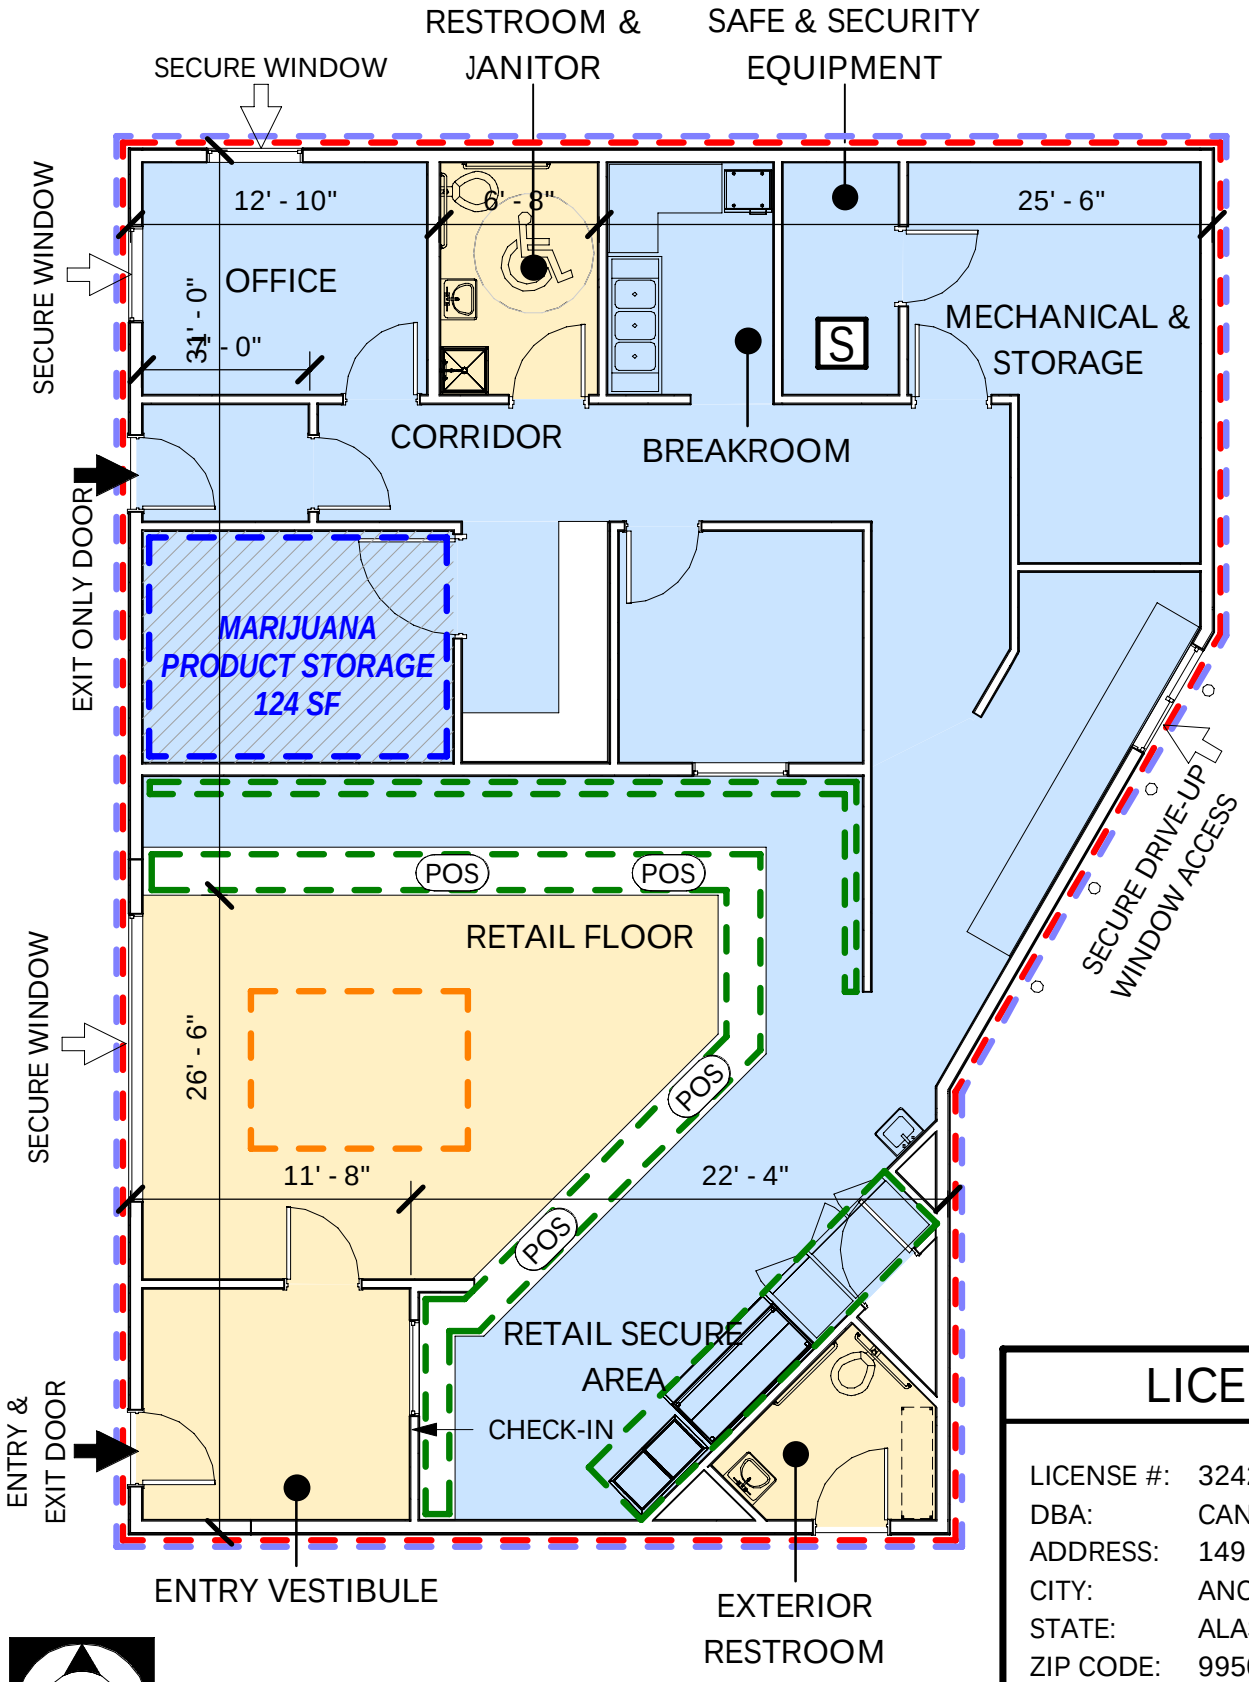

LEGEND

- RESTRICTED ACCESS (1,450 SF)
- UNRESTRICTED ACCESS (830 SF)
- DISPLAY AREAS W/ MARIJUANA
- DISPLAY AREAS W/O MARIJUANA
- LICENSED PREMISES PERMIETER
- LEGAL RIGHT OF POSSESSION
- MARIJUANA PRODUCT STORAGE
- S — SURVEILLANCE EQUIPMENT
- POS — POS SYSTEM (TYP 4)

LICENSEE

LICENSE #:	32424
DBA:	CANNABLISS
ADDRESS:	149 MULDOON ROAD
CITY:	ANCHORAGE
STATE:	ALASKA
ZIP CODE:	99504
AREA:	2,280 SQUARE FEET

LCG Lantech Inc
architecture • engineering • surveying
250 H Street, Anchorage, AK 99501
LCGAK.com • (907) 243-8985

VITO UNGARO
149 MULDOON RETAIL ESTABLISHMENT

PREMISES DIAGRAMS 1, 2 & 5

DESIGNED BY:	RW
DRAWN BY:	RW
DATE:	08/04/23
JOB NO:	1340.19

PD 1,2,5

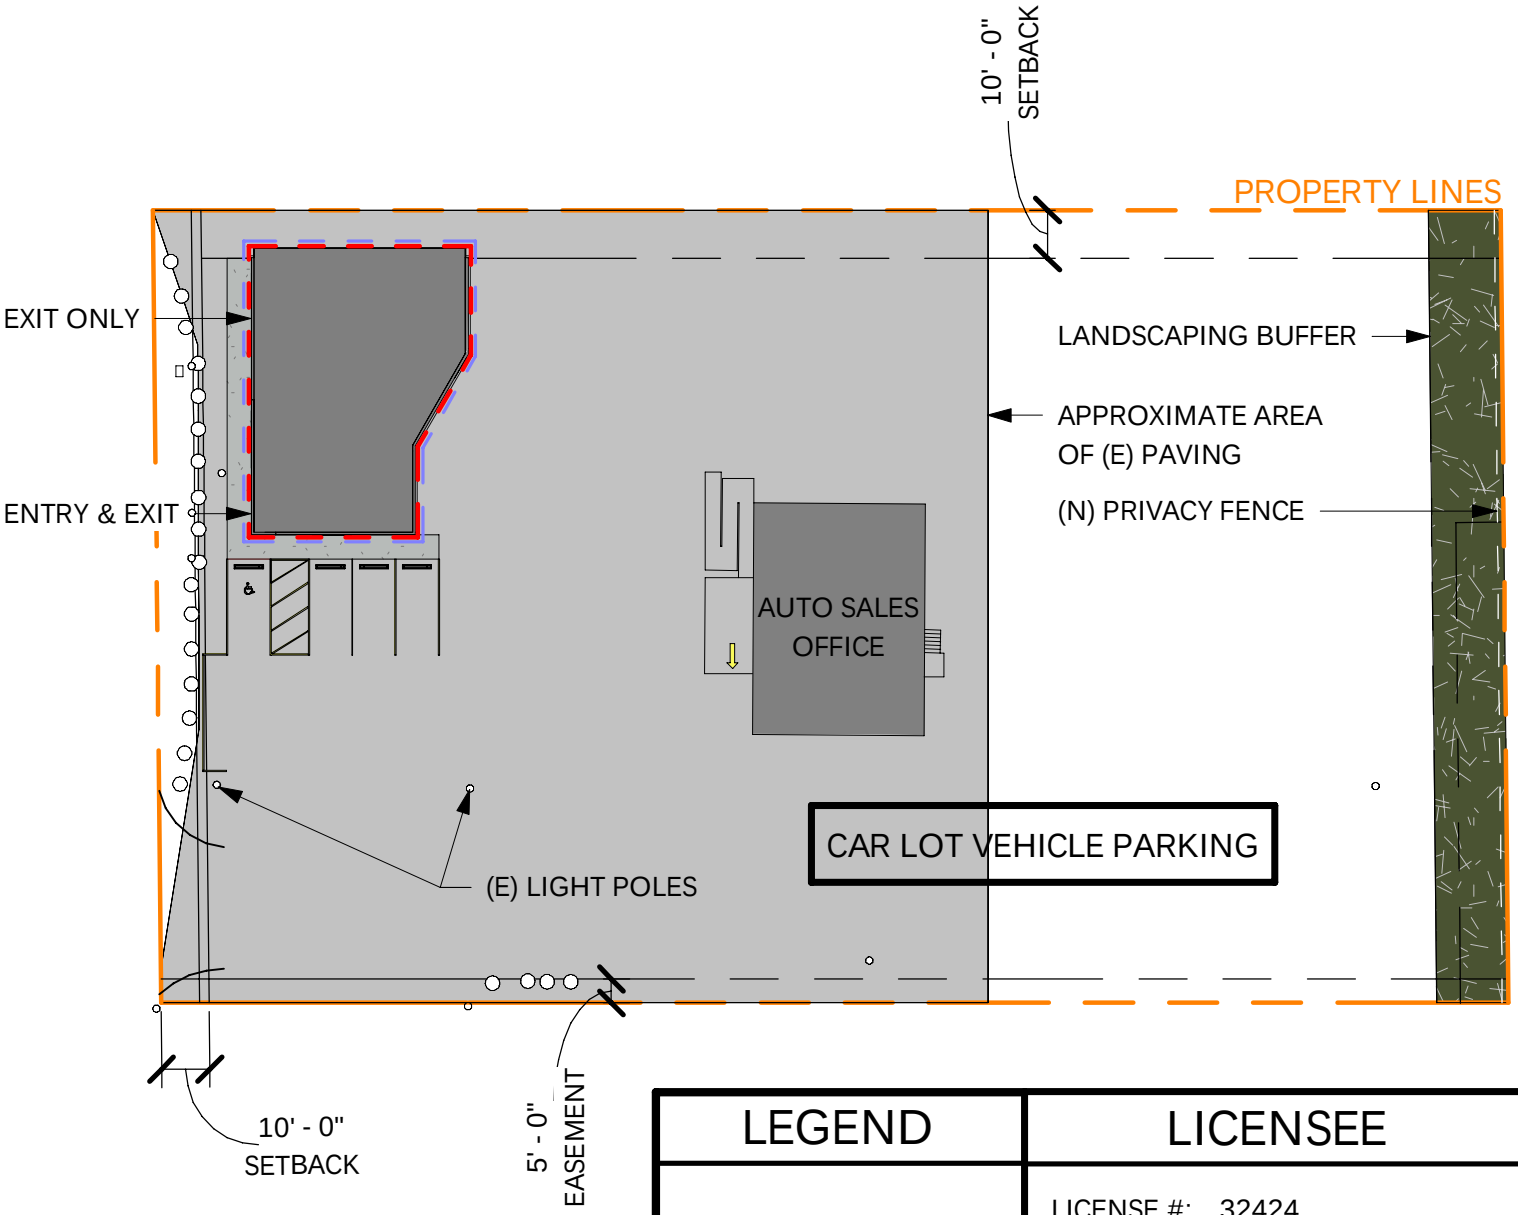

LEGEND	LICENSEE
LICENSED PREMISES PERMIETER	LICENSE #: 32424
	DBA: CANNABLISS
	ADDRESS: 149 MULDOON ROAD
	CITY: ANCHORAGE
	STATE: ALASKA
LEGAL RIGHT OF POSSESSION	ZIP CODE: 99504
	AREA: 2,280 SQUARE FEET

N

LCG Lantech Inc
architecture • engineering • surveying
250 H Street, Anchorage, AK 99501
LCGAK.com • (907) 243-8985

VITO UNGARO
149 MULDOON RETAIL ESTABLISHMENT

PREMISES DIAGRAM 3

DESIGNED BY:	RW
DRAWN BY:	RW
DATE:	08/04/23
JOB NO:	1340.19

PD 3

LICENSEE

LICENSE #:	32424
DBA:	CANNABLISS
ADDRESS:	149 MULDOON ROAD
CITY:	ANCHORAGE
STATE:	ALASKA
ZIP CODE:	99504
AREA:	2,280 SQUARE FEET

LCG Lantech Inc
architecture • engineering • surveying
250 H Street, Anchorage, AK 99501
LCGAK.com • (907) 243-8985

VITO UNGARO
149 MULDOON RETAIL ESTABLISHMENT

PREMISES DIAGRAM 4

DESIGNED BY:	RW
DRAWN BY:	RW
DATE:	08/04/23
JOB NO:	1340.19

PD 4

P:\1300-1349\1340.19 Muldoon-Boundary Retail Establishment_Architecture\1340.19 Muldoon Retail Establishment - A.rvt

8/4/2023 12:26:18 PM

AMCO RCVD 2/23/23

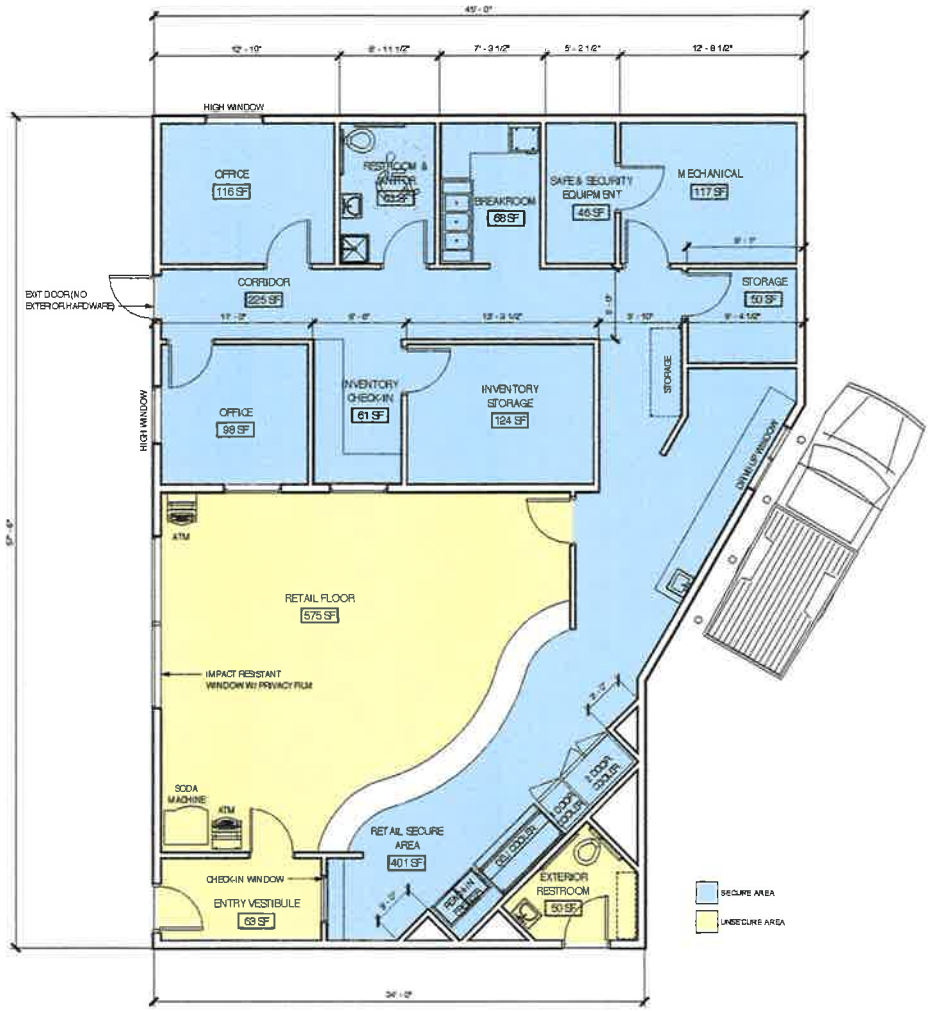

1 SKA1.2 CONCEPTUAL FLOOR PLAN (2280 SF)

1/4" = 1'-0"

CONCEPT DESIGN

NO	DATE	BY	REVISION

1" ONE INCH

8/30/2022 1:09:46 PM

ICG Lantech Inc
architecture · engineering · surveying

250 H Street
Anchorage, AK 99501
P. (907) 243-5886
F. (907) 243-5935
W. LCDAK.com

VITO UNGARO

149 MULDOON RETAIL ESTABLISHMENT

CONCEPTUAL FLOOR PLAN

SHEET SIZE	34x22
DESIGNED BY	RW
DRAWN BY	RW
CHECKED BY	RW
DATE	08/30/2022
FILE NO	1362.01

SHEET NUMBER

SKA1.2

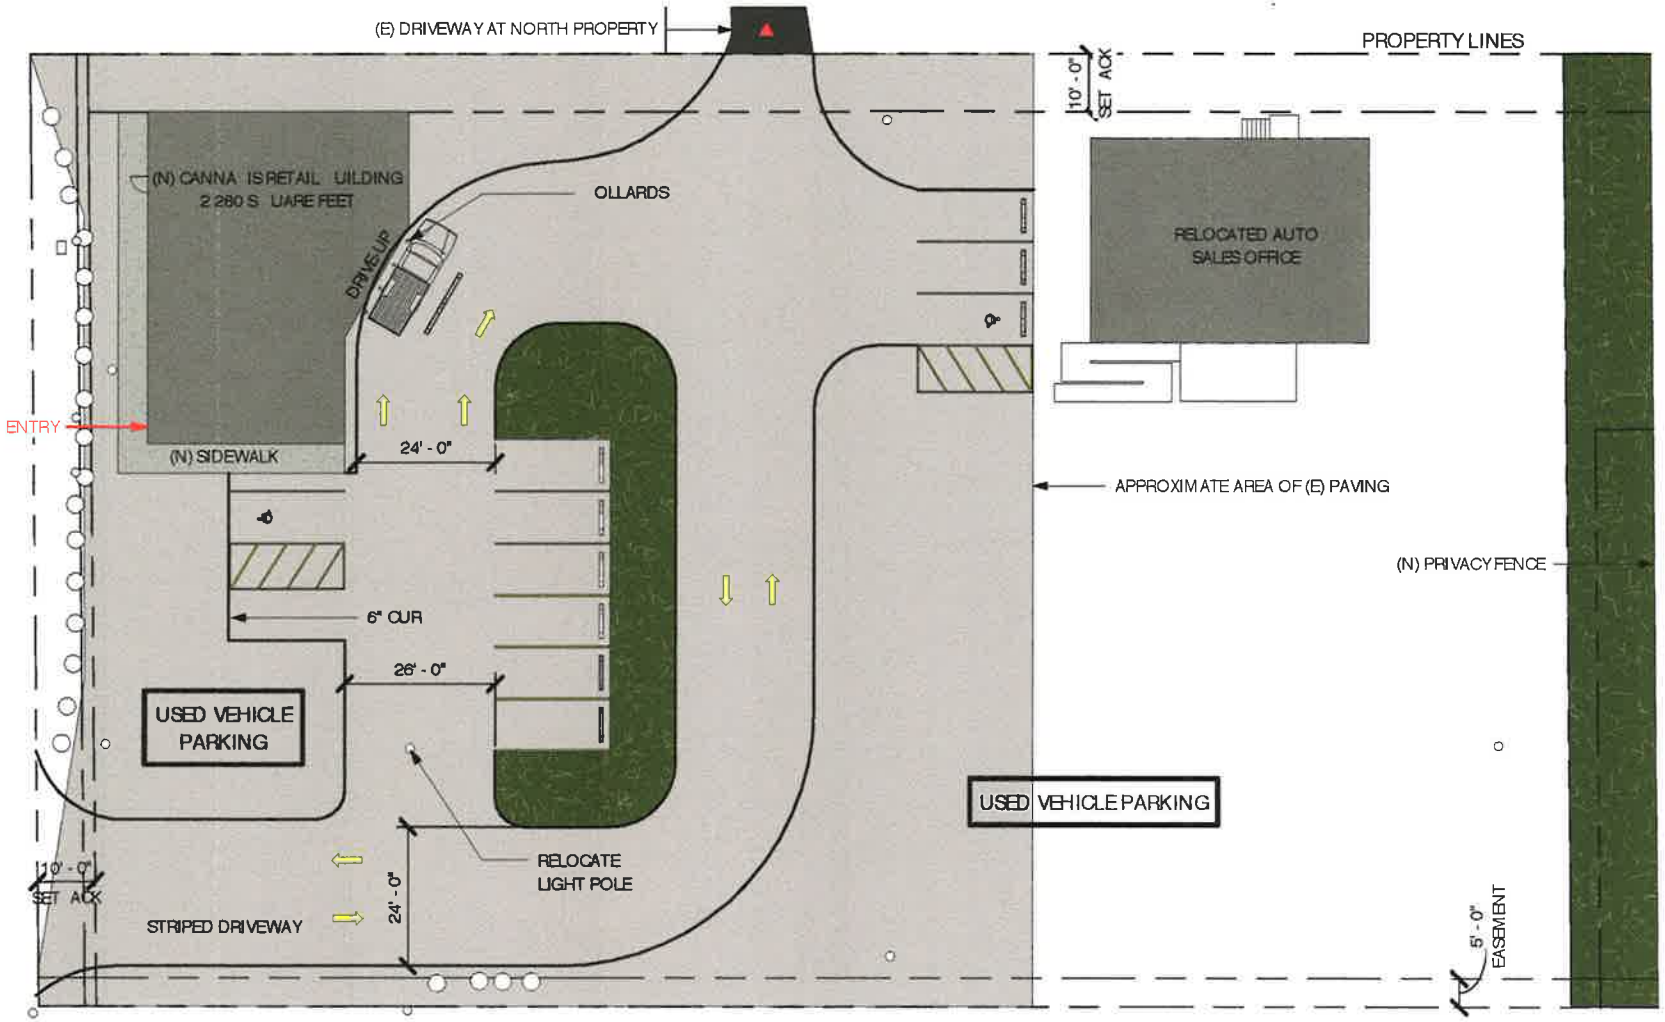

LCG Lantech Inc
architecture • engineering • surveying
250 H Street, Anchorage, AK 99501
LCGAK.com (907) 243-8985

VITO UNGARO
149 MULDOON RETAIL ESTABLISHMENT

REVISED CONCEPTUAL SITE PLAN WITH PARKING ALONG THE ROAD AND DRIVE-UP WINDOW

DESIGNED BY:	RW
DRAWN BY:	RW
DATE:	09/27/22
JOB NO:	1362.01

SKA2.3

P:\1300-1349\1340.19 Muldoon-Boundary Retail Establishment_Architecture\1340.19 Muldoon Retail Establishment - A.rvt

9/27/2022 10:54:09 AM

AMCO RCVD 2/24/23