Alcohol and Marijuana Control Office
550 W 7th Avenue, Suite 1600
Anchorage, AK 99501
marijuana.licensing@alaska.gov
https://www.commerce.alaska.gov/web/amco
Phone: 907.269.0350

Alaska Marijuana Control Board

Form MJ-02: Premises Diagram

Why is this form needed?

A detailed diagram of the proposed licensed premises is required for all marijuana establishment license applications, per 3 AAC 306.020(b)(8). **All areas designated as the licensed premises of a single license must be contiguous. All diagrams must have the licensed premises area labeled, and outlined or shaded as appropriate.**

What must be submitted with this form?

Applicants must attach multiple diagrams to this form, including (as applicable):

- **Diagram 1:**
  A diagram showing only the licensed premises areas that will be ready to be **operational at the time of your preliminary inspection** and license issuance;

- **Diagram 2:**
  If different than Diagram 1, a diagram outlining **all areas for which the licensee has legal right of possession** (a valid lease or deed), and clearly showing those areas' relationship to the current proposed licensed premises *(details of any planned expansion areas do not need to be included; a complete copy of Form MJ-14: Licensed Premises Diagram Change or Form MJ-31: Walk-Up or Drive-Through Exterior Window Pick-Up Diagram and Operating Plan must be submitted and approved before any planned expansion area may be added to the licensed premises);*

- **Diagram 3:**
  A **site plan or as-built of the entire lot**, showing all structures on the property and clearly indicating which area(s) will be part of the licensed premises;

- **Diagram 4:**
  An **aerial photo of the entire lot and surrounding lots**, showing a view of the entire property and surrounding properties, and clearly indicating which area(s) will be part of the licensed premises *(this can be obtained from sources like Google Earth)*; and

- **Diagram 5:**
  A diagram of the **entire building in which the licensed premises is located**, clearly distinguishing the licensed premises from unlicensed areas and/or premises of other licenses within the building. If your proposed licensed premises is located within a building or building complex that contains multiple business and/or tenants, please provide the addresses and/or suite numbers of the other businesses and/or tenants *(a separate diagram is not required for an establishment that is designating the entire building as a single licensed premises)*.

This form, and all necessary diagrams that meet the requirements on Page 2 of this form, must be completed and submitted to AMCO's Anchorage office before any new or transfer license application will be considered complete.

Section 1 – Establishment Information

Enter information for the business seeking to be licensed, as identified on the license application.

Licensee:	ALASKA TASTY CANNABIS, LLC.	**MJ License #:**	11488		
License Type:	Standard Marijuana Cultivation Facility				
Doing Business As:	ALASKA TASTY CANNABIS, LLC.				
Premises Address:	12724 W Westen Dr				
City:	Houston	**State:**	Alaska	**ZIP:**	99694

AMCO Received 5.14.25

License #_____

Form MJ-02: Premises Diagram

Section 2 – Required Information

For your security, do not include locations of security cameras, motion detectors, panic buttons, and other security devices. However, AMCO will require full coverage of the walk-up or drive-through exterior window area as required by 3 AAC 306.380(b) and (g) for marijuana retail establishments. *Items marked with a double asterisks (**) are only required for those retail marijuana establishments that are also applying for an onsite consumption endorsement.*

The following details must be included in all diagrams:

- ☐ **License number and DBA**
- ☐ **Legend or key**
- ☐ **Color coding**
- ☐ **Licensed Premises Area Labeled and Shaded, or Outlined as appropriate**
- ☐ **Dimensions**
- ☐ **Labels**
- ☐ **True north arrow**

The following additional details must be included in Diagram 1:

- ☐ **Surveillance room**
- ☐ **Restricted access areas**
- ☐ **Storage areas**
- ☐ **Entrances, exits, and windows, including walk-up or drive-through exterior window for marijuana retail establishments**
- ☐ **Walls, partitions, and counters**
- ☐ **Any other areas that must be labeled for specific license or endorsement types**
- ☐ **** Serving area(s)**
- ☐ ****Employee monitoring area(s)**
- ☐ ****Ventilation exhaust points, if applicable**

The following additional details must be included in Diagram 2:

- ☐ **Areas of ingress and egress**
- ☐ **Entrances and exits**
- ☐ **Walls and partitions**

The following additional details must be included in Diagrams 3 and 4:

- ☐ **Areas of ingress and egress**
- ☐ **Cross streets and points of reference**

The following additional details must be included in Diagram 5:

- ☐ **Areas of ingress and egress**
- ☐ **Entrances and exits**
- ☐ **Walls and partitions**
- ☐ **Cross streets and points of reference**

Initial: NL

I hereby certify that I am the person herein named and subscribing to this application and that I have read the complete application, and I know the full content thereof. I declare that all of the information contained herein, and evidence or other documents submitted are true and correct. I understand that any falsification or misrepresentation of any item or response in this application, or any attachment, or documents to support this application, is sufficient grounds for denying or revoking a license/permit. I further understand that it is a Class A misdemeanor under Alaska Statute 11.56.210 to falsify an application and commit the crime of unsworn falsification.

Nazif Limani

Printed name of licensee

Signature of licensee

AMCO Received 5.14.25

License #_____

Form MJ-02: Premises Diagram

Section 3 – Cultivation Applicants ONLY

Review the requirements under 3 AAC 306.420 and 3 AAC 306.430.

3.1. Describe the site of the space(s) the marijuana cultivation facility intends to be under cultivation, including dimensions and overall square footage. Provide your calculations below:

5 Grow rooms at 1052.79 S.F.
1 Dry / Veg Room at 822.39 S.F.

Deminsions
60 x 133’4” = 8,040 Feet Squared.

Alaska Tasty Cannabis #11488

12724 W Westen Dr
Houston, AK 99694

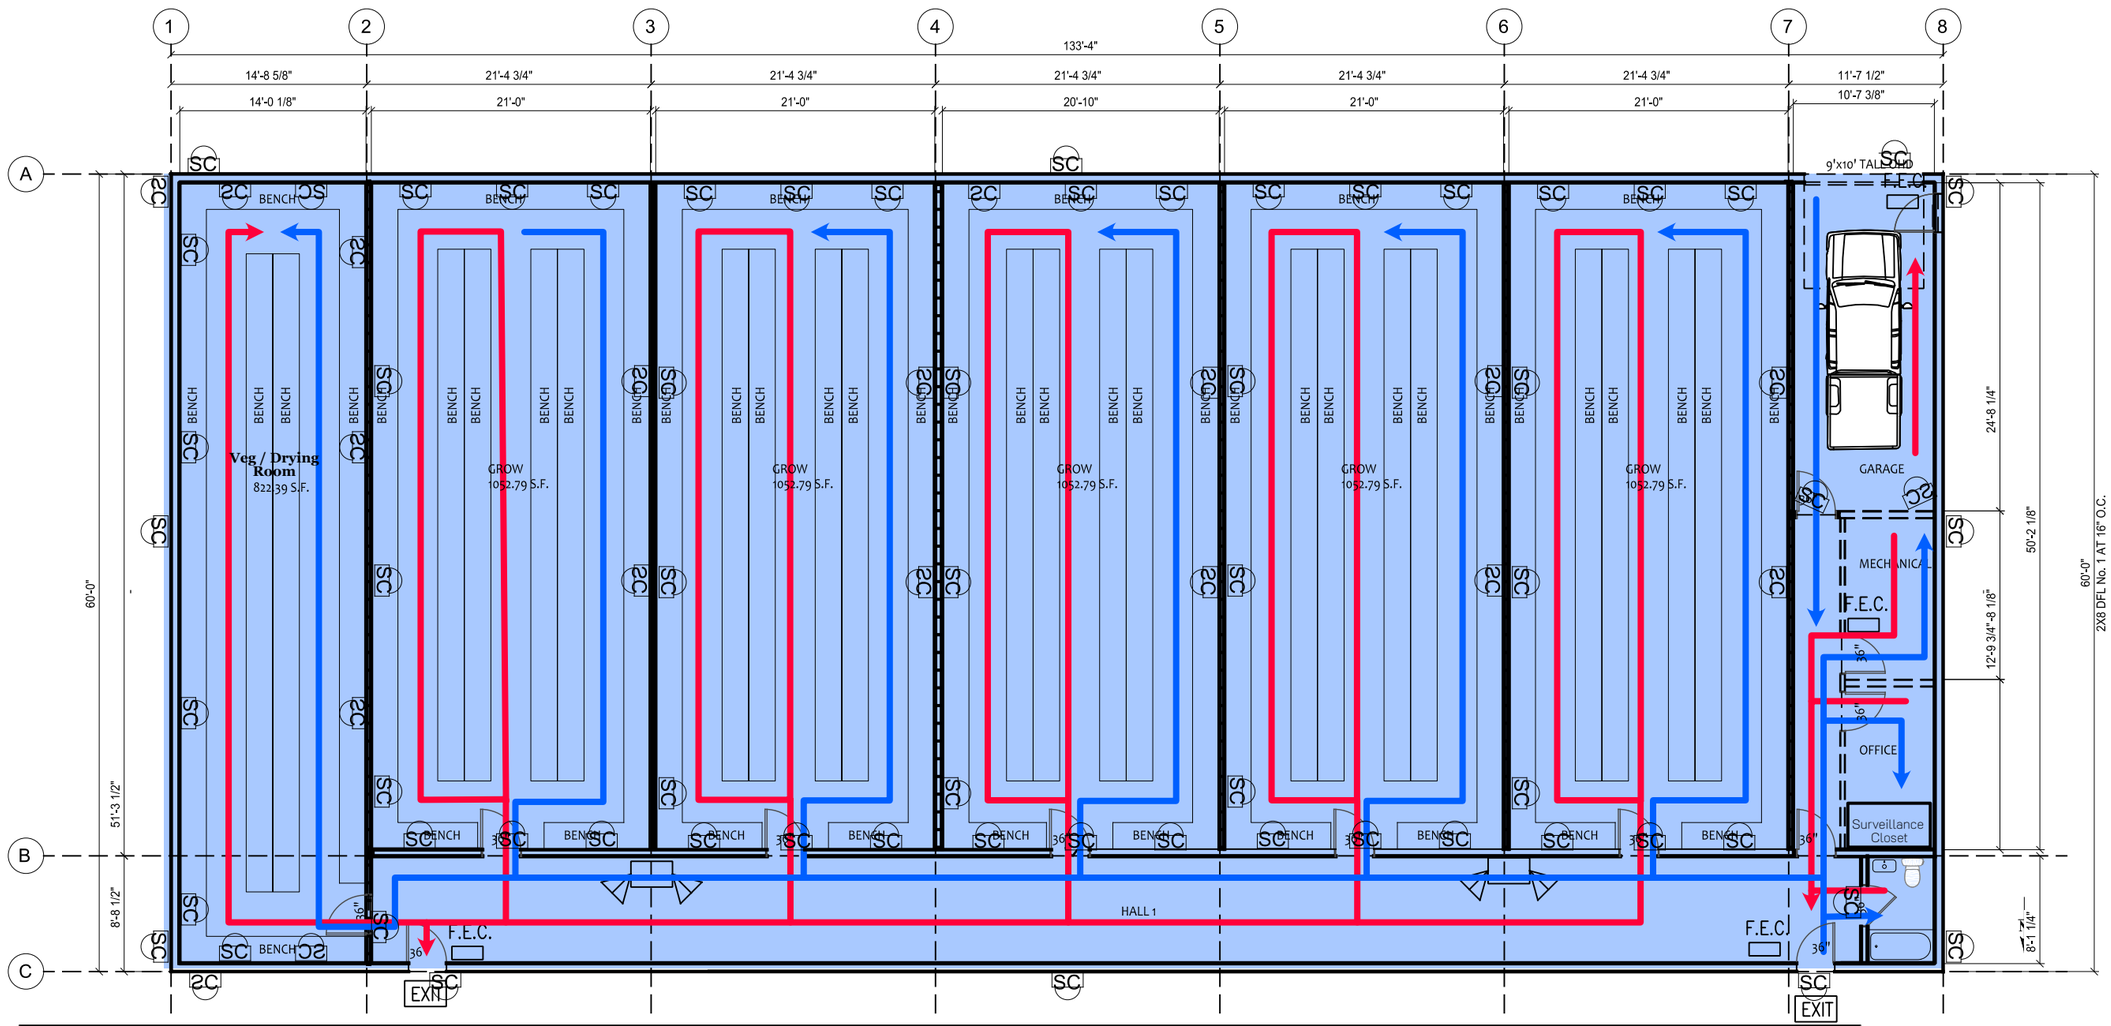

CODE ANALYSIS

Restricted Access Area

SC Security Camera

XX OCCUPANTS EXITING

EXIT SIGN WITH EMERGENCY LIGHTS

EMERGENCY LIGHTS

EXIT ILLUMINATED EXIT SIGN

EGRESS ROUTE

Ingress Route

Hand wash Station

N E S W

P.O. Box 8

4-09-2025

8000 S.F. GROW LOT 13 BLOCK 1
DENLOW BUSINESS PARK
NEXTGEN PROPERTIES LLC

FLOOR PLAN

SG2.0

1 FLOOR PLAN
3/16" = 1'-0"

AMCO Received 5.14.25

Alaska Tasty Cannabis #11488

12724 W Westen Dr
Houston, AK 99694

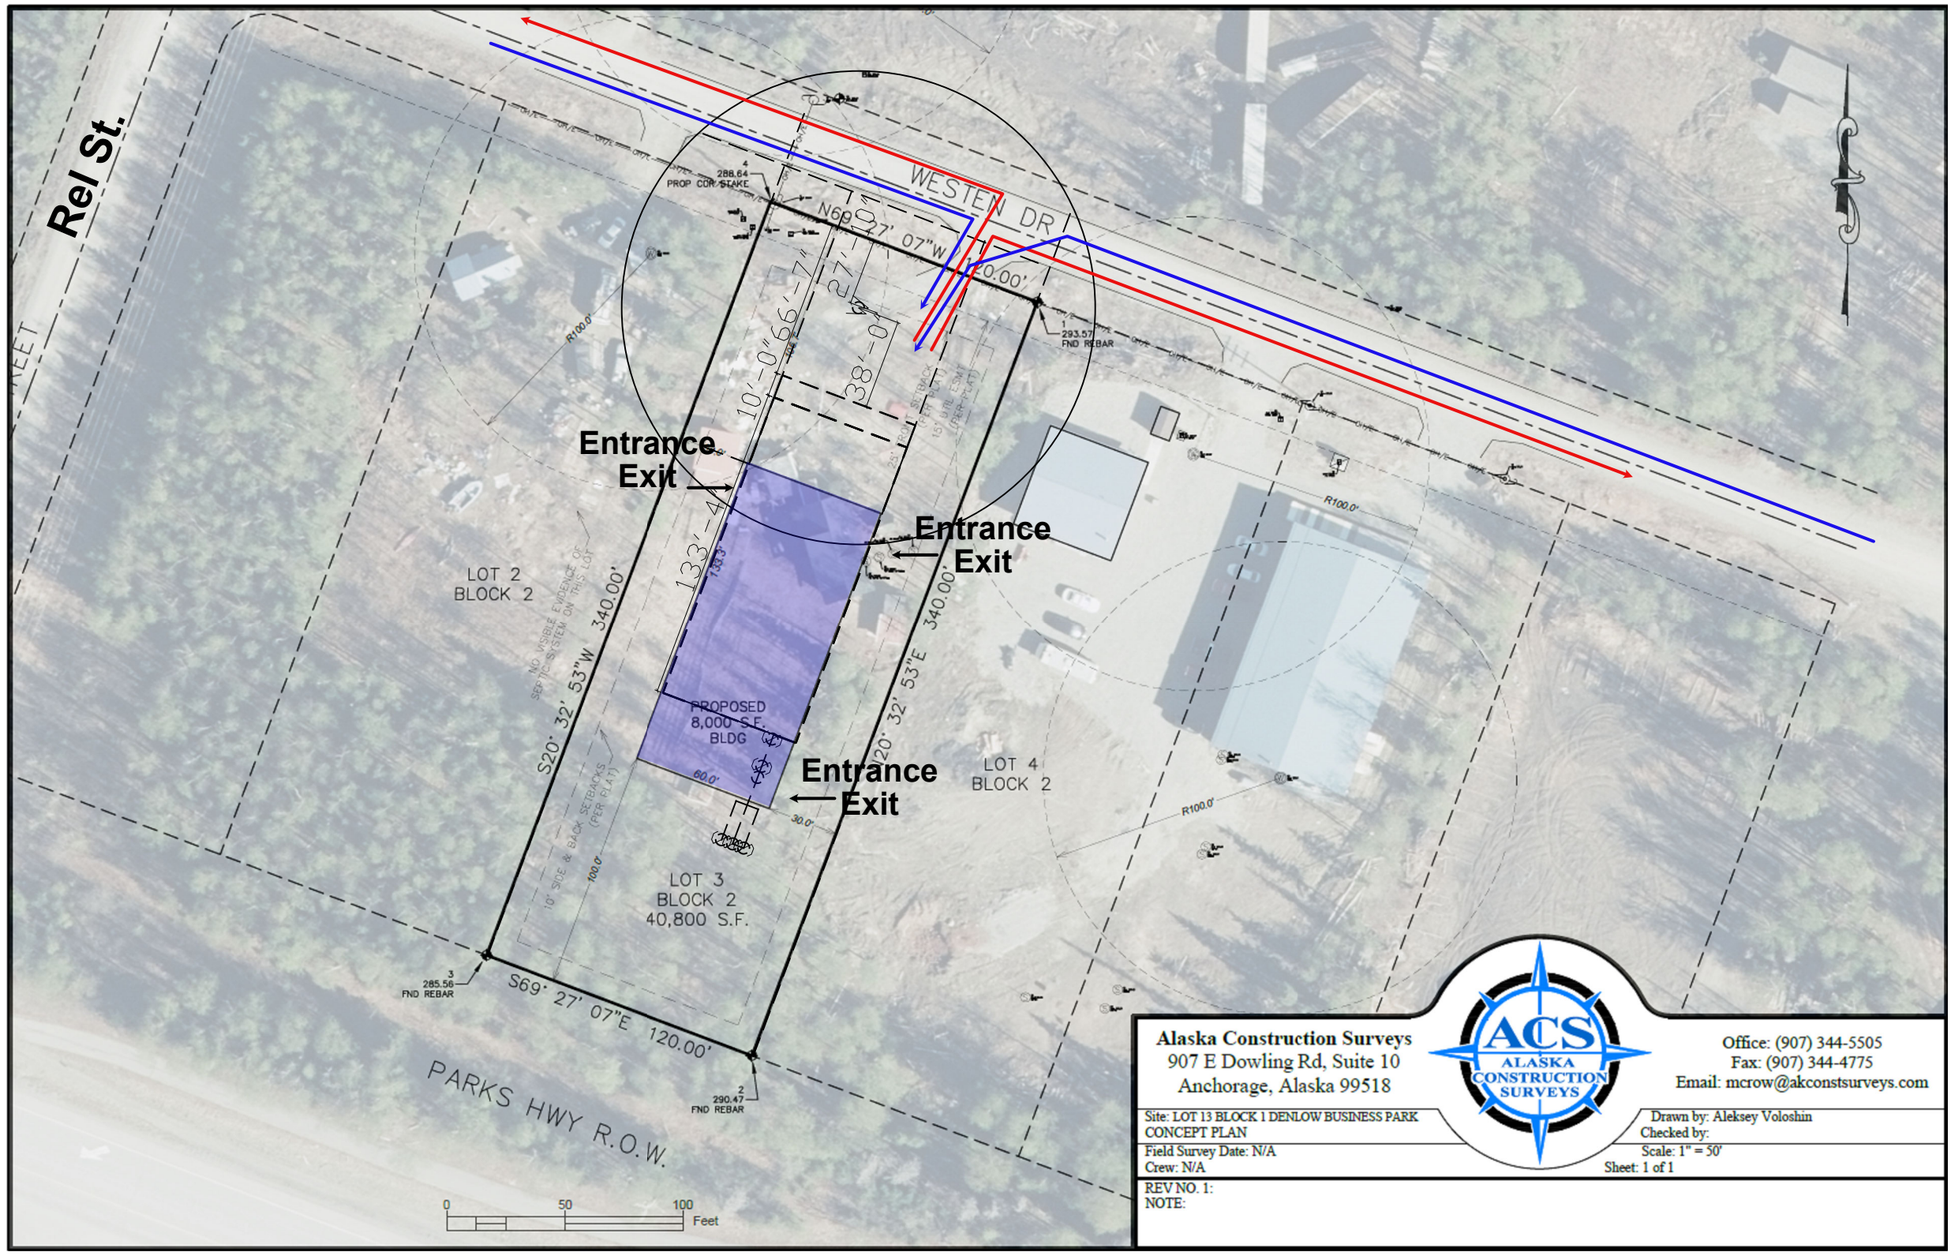

Alaska Construction Surveys
907 E Dowling Rd, Suite 10
Anchorage, Alaska 99518

Office: (907) 344-5505
Fax: (907) 344-4775
Email: mcrow@akconstsurveys.com

Site: LOT 13 BLOCK 1 DENLOW BUSINESS PARK CONCEPT PLAN
Field Survey Date: N/A
Crew: N/A
Drawn by: Aleksey Voloshin
Checked by:
Scale: 1" = 50'
Sheet: 1 of 1
REV NO. 1:
NOTE:

Key — Restriced Access Area

Egress Route

Ingress Route

N
W E
S

1 FLOOR PLAN
3/16" = 1'-0"

STATE OF ALASKA 49TH
GREG J. LUNDE
DATE: 5-05-2025
No. AELI-1435
REGISTERED PROFESSIONAL ENGINEER

REV	DATE	REVISION DESCRIPTION	DWN	CHK
A	3-17-2025	WORKING SET	CM	CM
0	5-05-2025	PERMIT SET	CM	CM

TERRAMOUNT ENGINEERING & DESIGN
P.O. Box 874521
WASILLA AK 99687
(425) 246-8313

COPYRIGHT:
ALL RIGHTS RESERVED. NO PART OF THIS DRAWING SET MAY BE REPRODUCED, STORED IN A RETRIEVAL SYSTEM, OR TRANSMITTED IN ANY FORM OR BY ANY MEANS, MECHANICAL, ELECTRICAL, PHOTO-COPYING, RECORDING OR OTHERWISE WITHOUT THE PRIOR WRITTEN PERMISSION OF THE PUBLISHER. FOR INFORMATION, ADDRESS TERRAMOUNT ENGINEERING AND DESIGN LLC P.O. BOX 874521 WASILLA, ALASKA 99687. PUBLISHED BY TERRAMOUNT ENGINEERING AND DESIGN LLC P.O. BOX 874521 WASILLA ALASKA 99687. WHEN THIS COPYRIGHT IS NOTE IS SIGNED AND DATED BY A MEMBER OF THE TERRAMOUNT ENGINEERING AND DESIGN LLC, THIS DRAWING SET IS LICENSED FOR USE: TO OBTAIN PERMITTING AND CONSTRUCTION AT THE ADDRESS NOTED IN THIS DRAWINGS SET.
SIGNED: Greg Lunde
DATED: 4-08-2025

PROJECT: *LOT 13 BLOCK 1 DENLOW BUSINESS PARK*
CLIENT: *NEXTGEN PROPERTIES LLC*
DWG: **PRELIMINARY SITE PLAN**

C1.0
DWG NO.

2025.105
PROJECT NO.

AMCO Received 5.14.25